
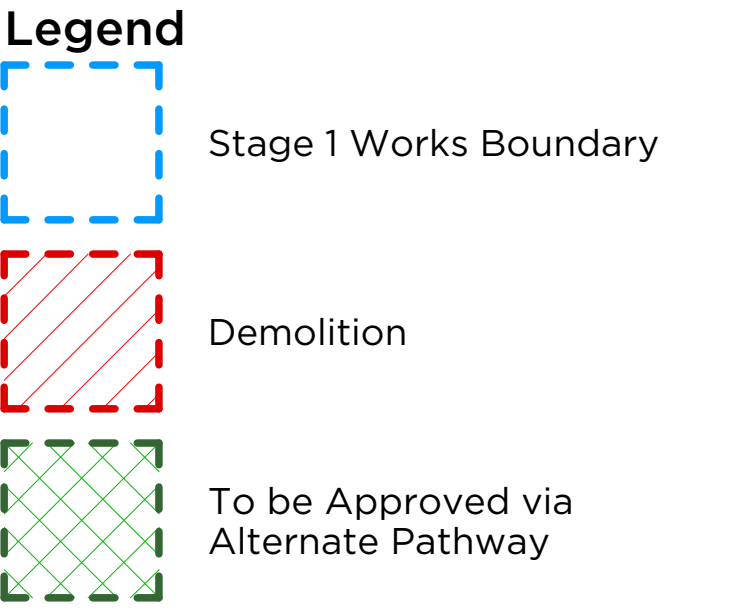
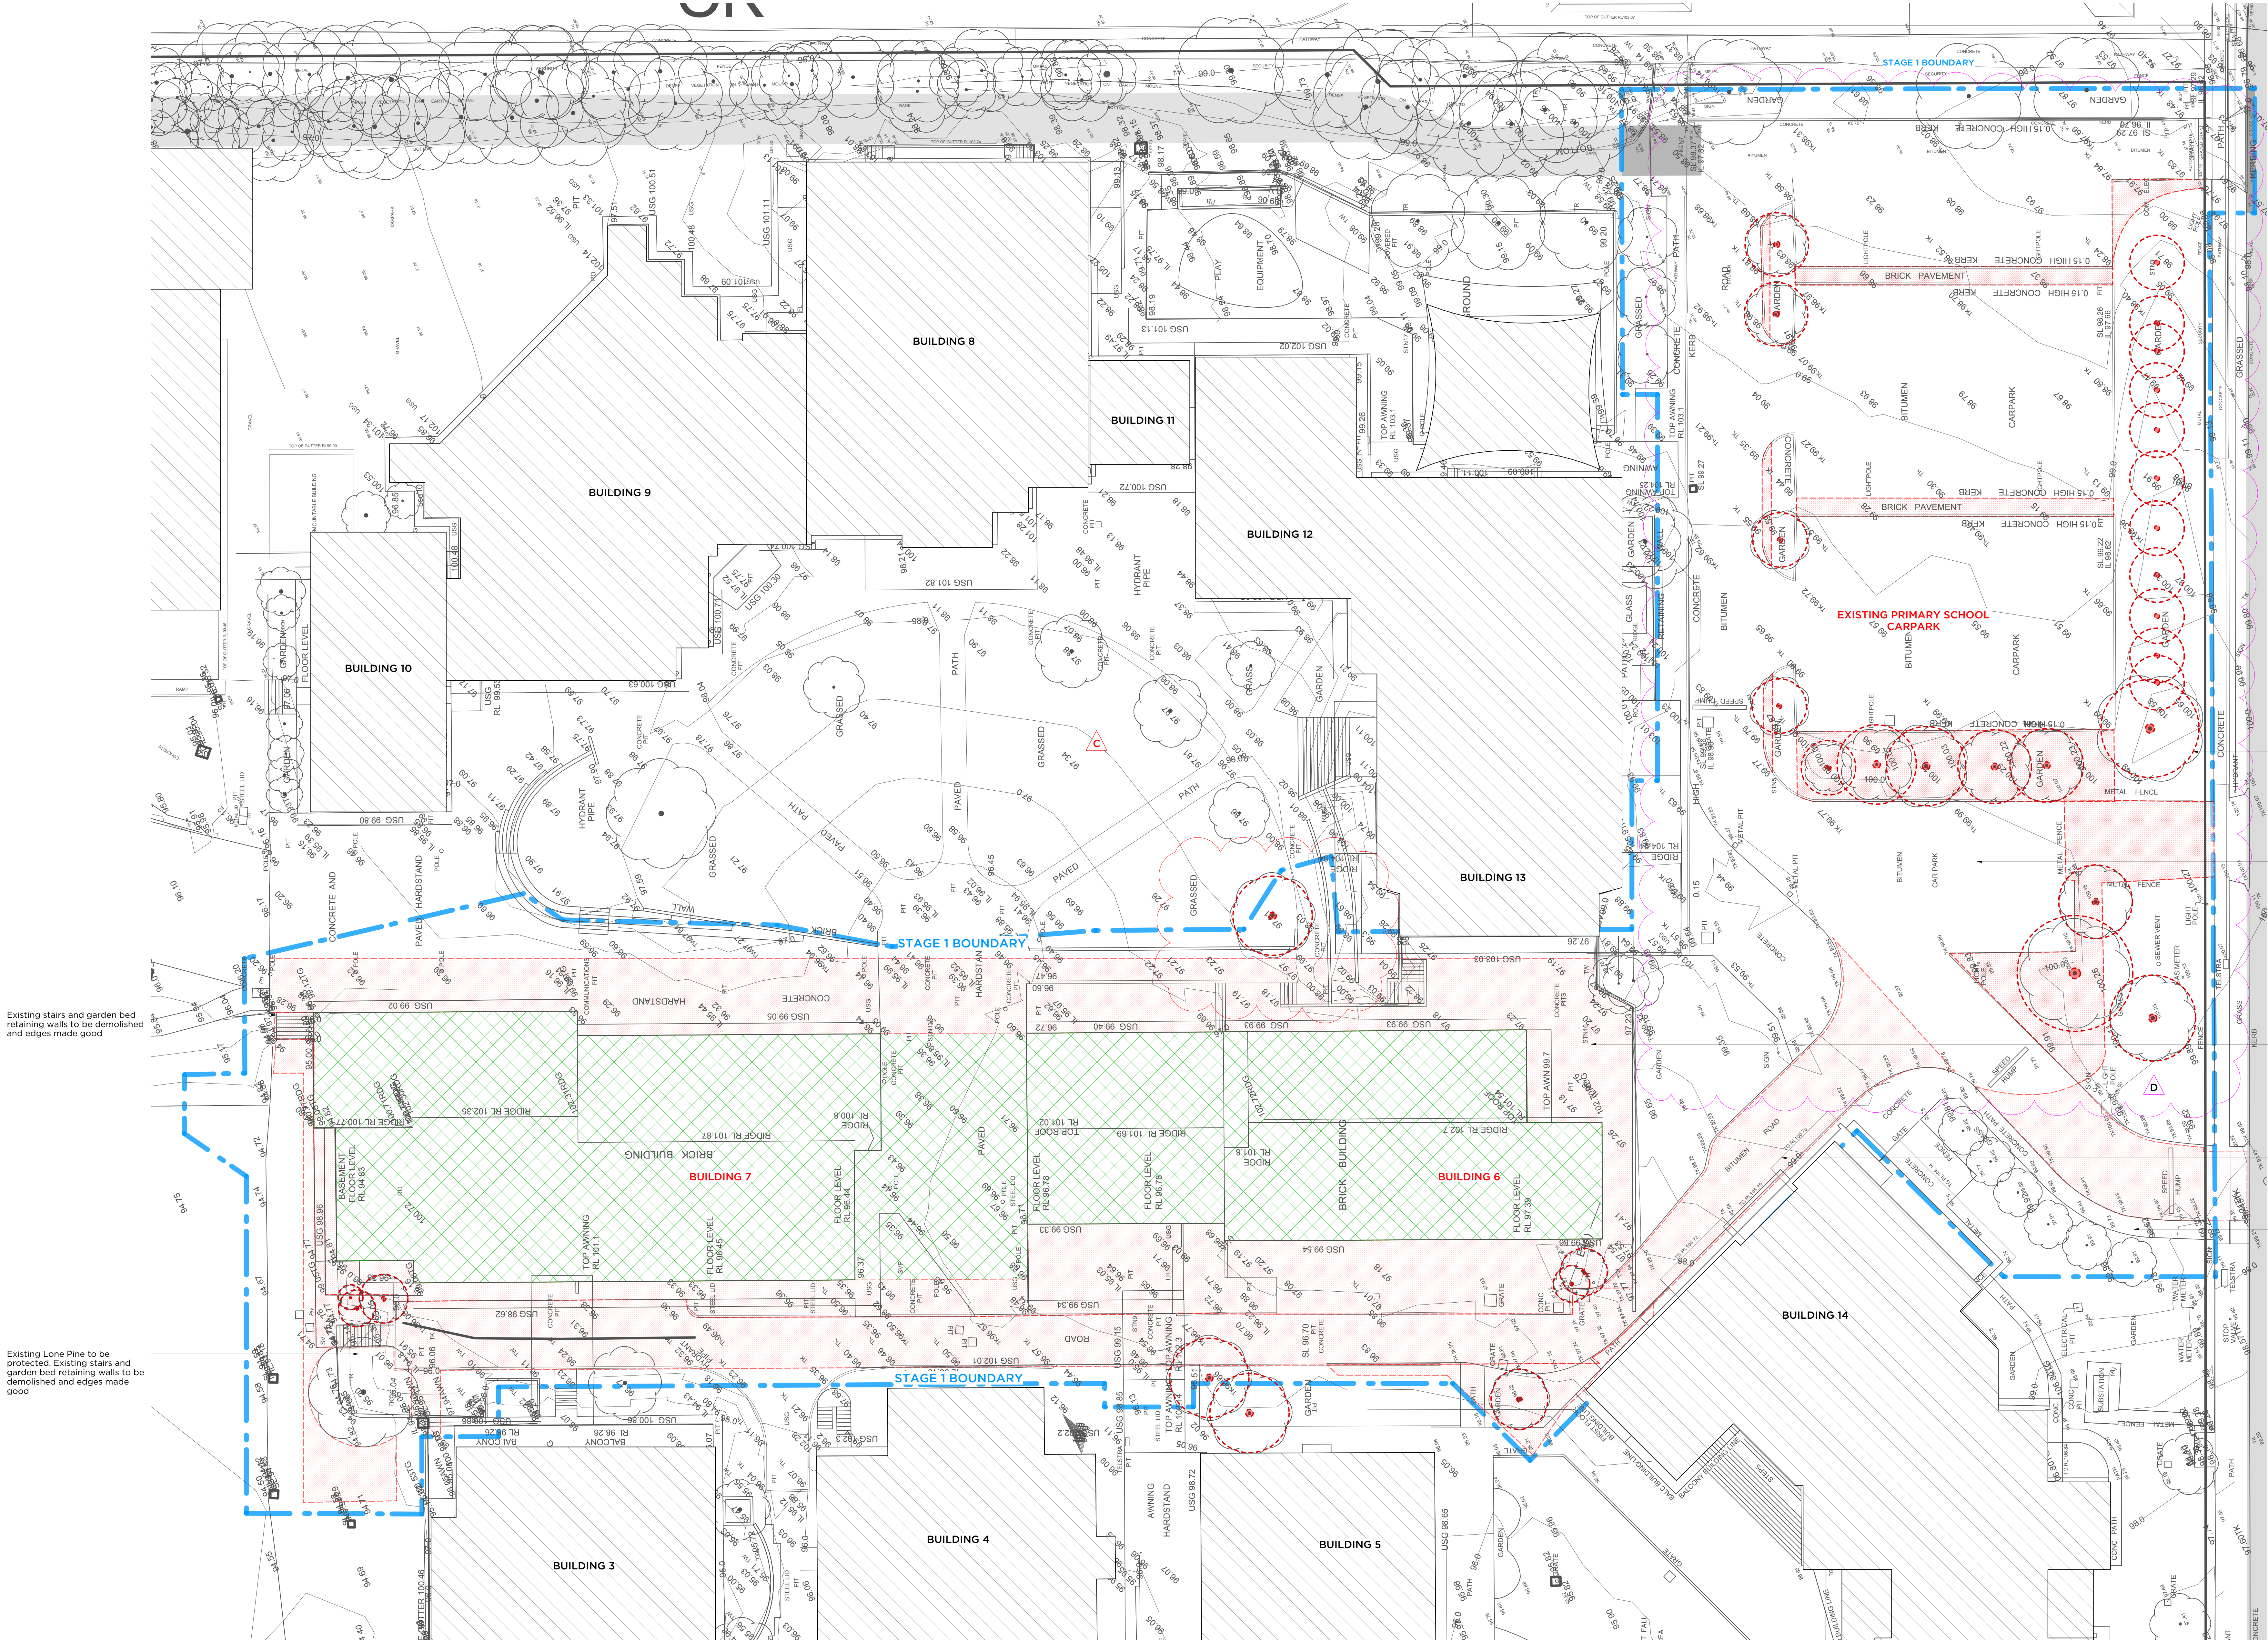


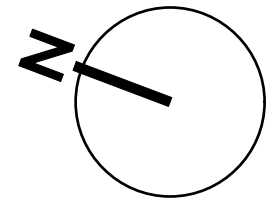

Department of Planning,
Housing and Infrastructure

Issued under the Environmental Planning and Assessment Act 1979

Approved Section 4.55(1A)

Application No.: SSD-35715221-Mod-1

Granted: 9 September 2024

Sheet No.: 1 of 23

Signed: IZ

Trees to be removed


Existing Primary School carpark to be demolished and prepared for new layout and resurfacing

Hatched Area denotes area of concrete and brick surfaces to be demolished and edges made good


Existing bitumen road to be demolished and edges made good. Ground to be prepared for regrading and resurfacing.

Existing pedestrian footpath to be retained


MODIFICATION AMENDMENT:
-Incorporate tree to be demolished in Tree Protection and Removal Plan in the Arboricultural Impact Assessment Report - Stage 1 Prepared by Arterra dated 15 July 2022

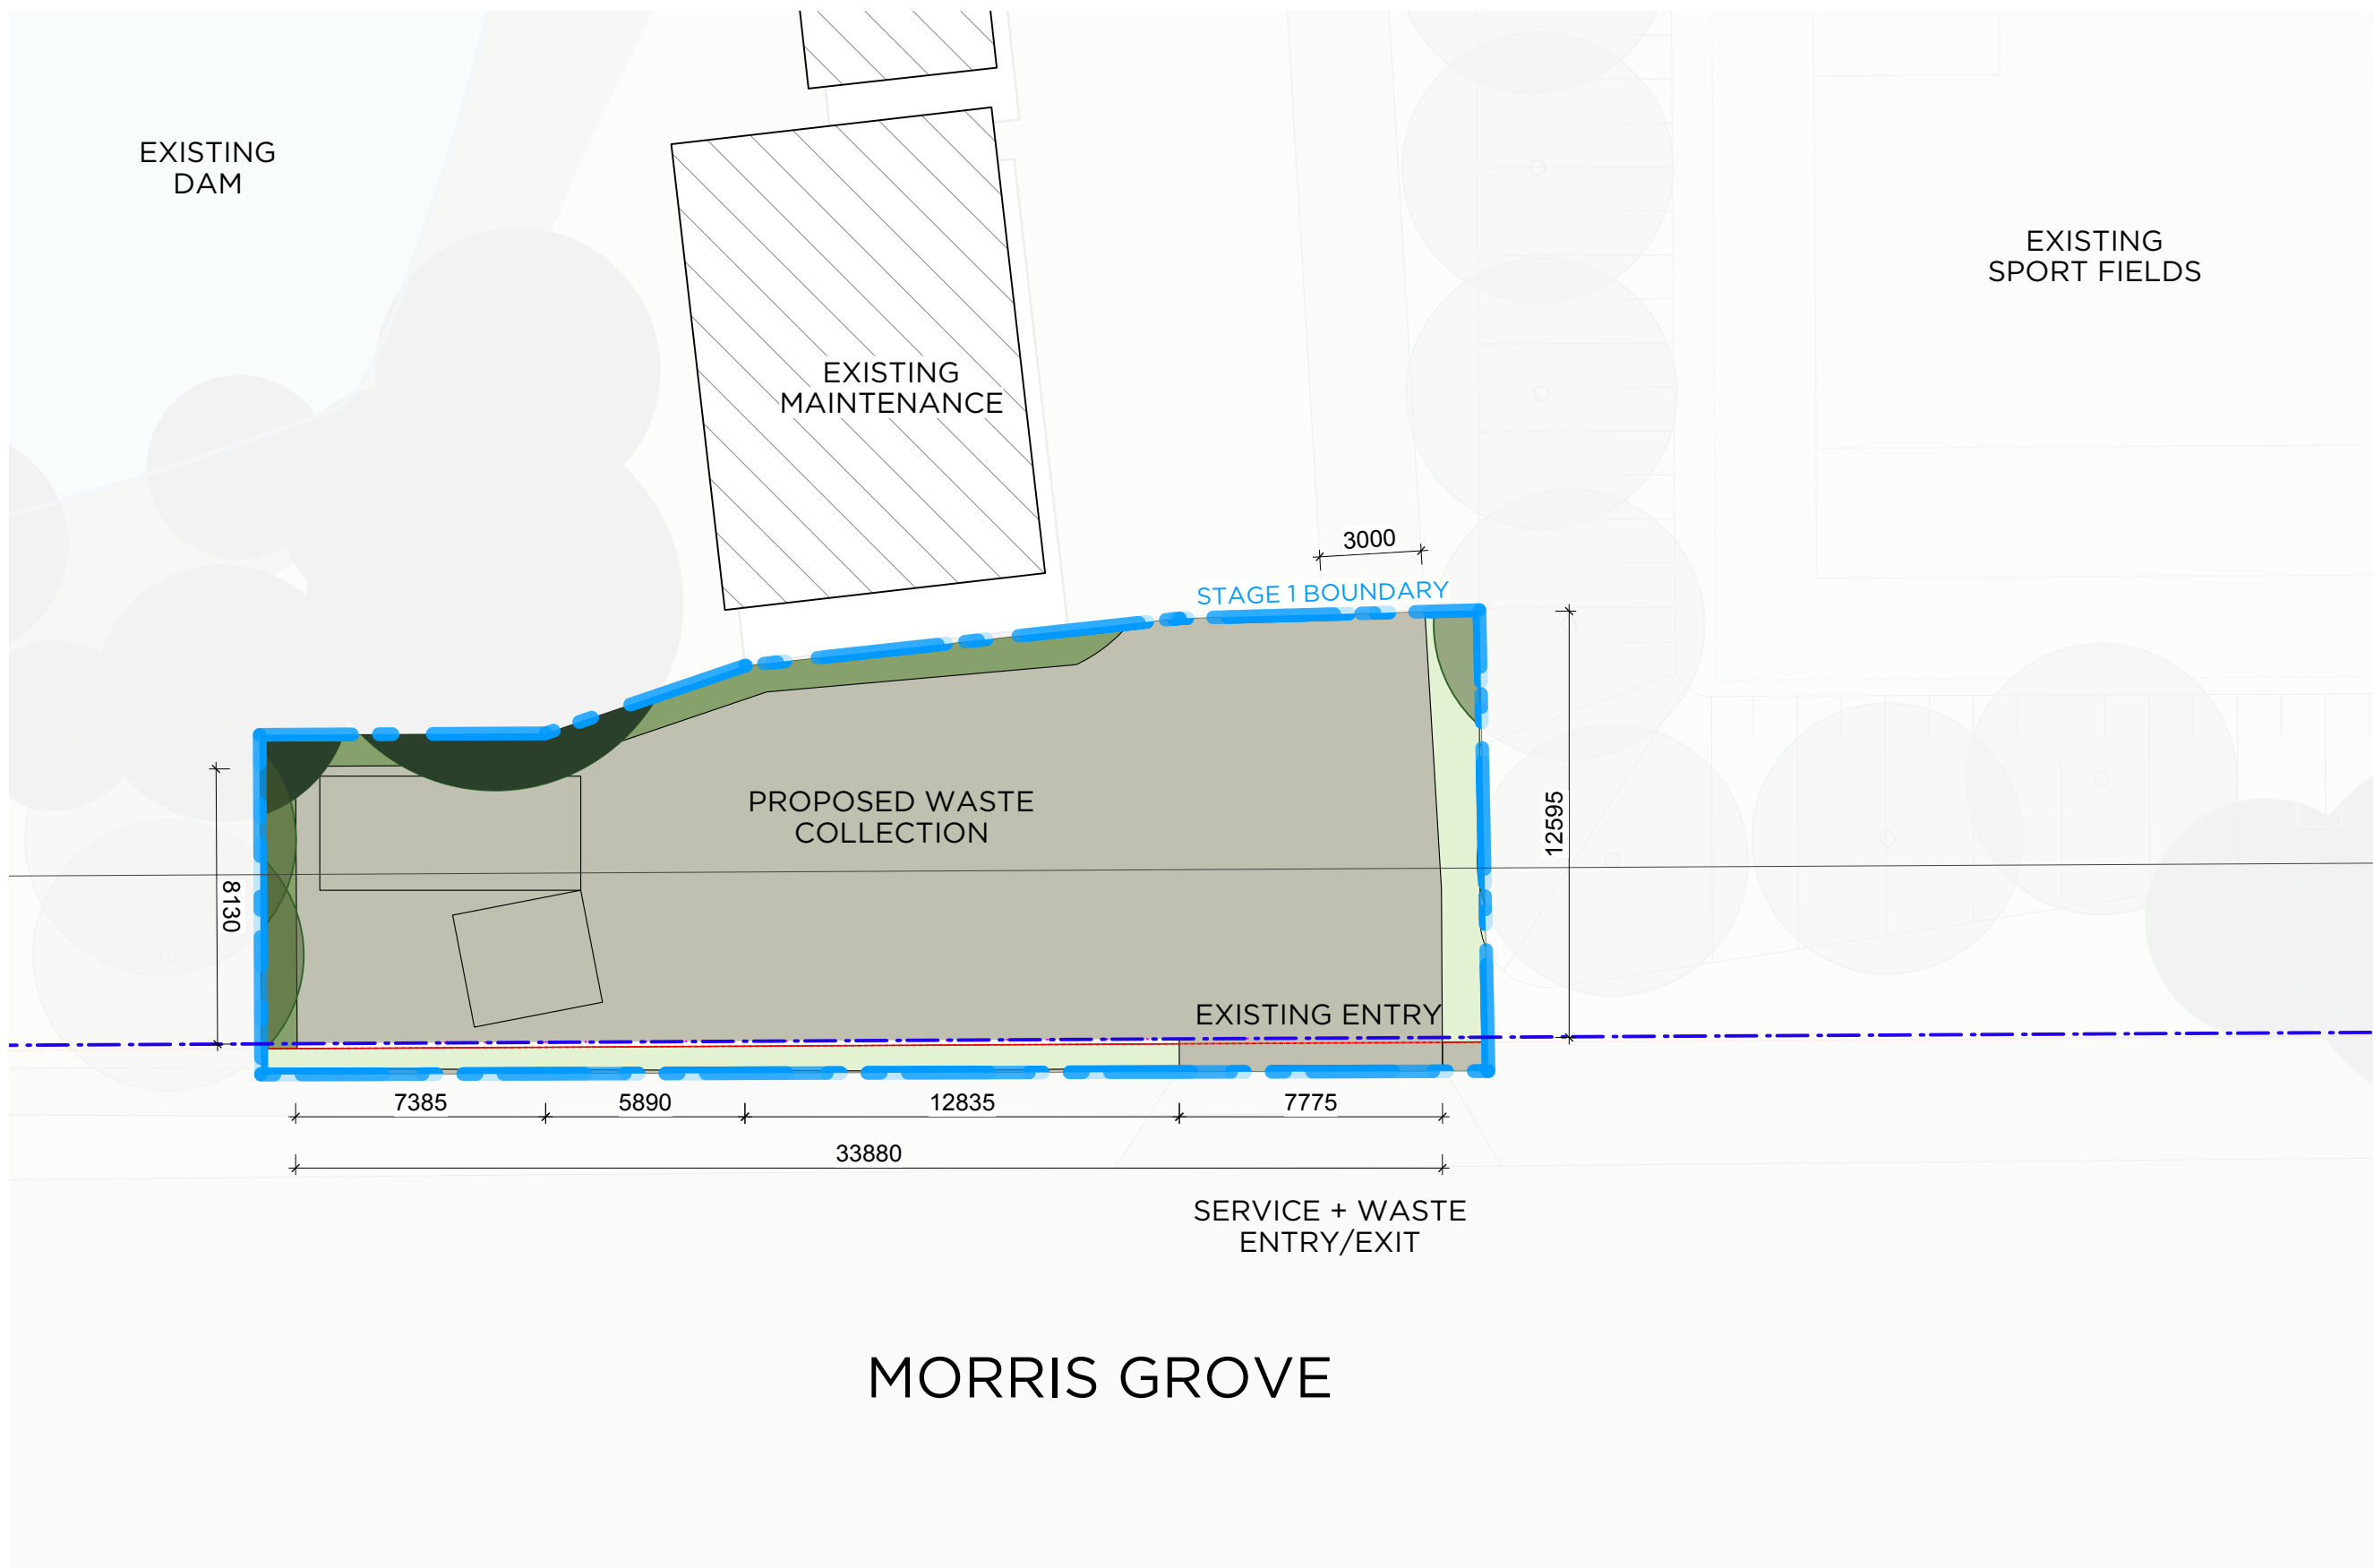

02 DETAIL SITE PLAN
Stage 1 - Part B
Scale 1:200

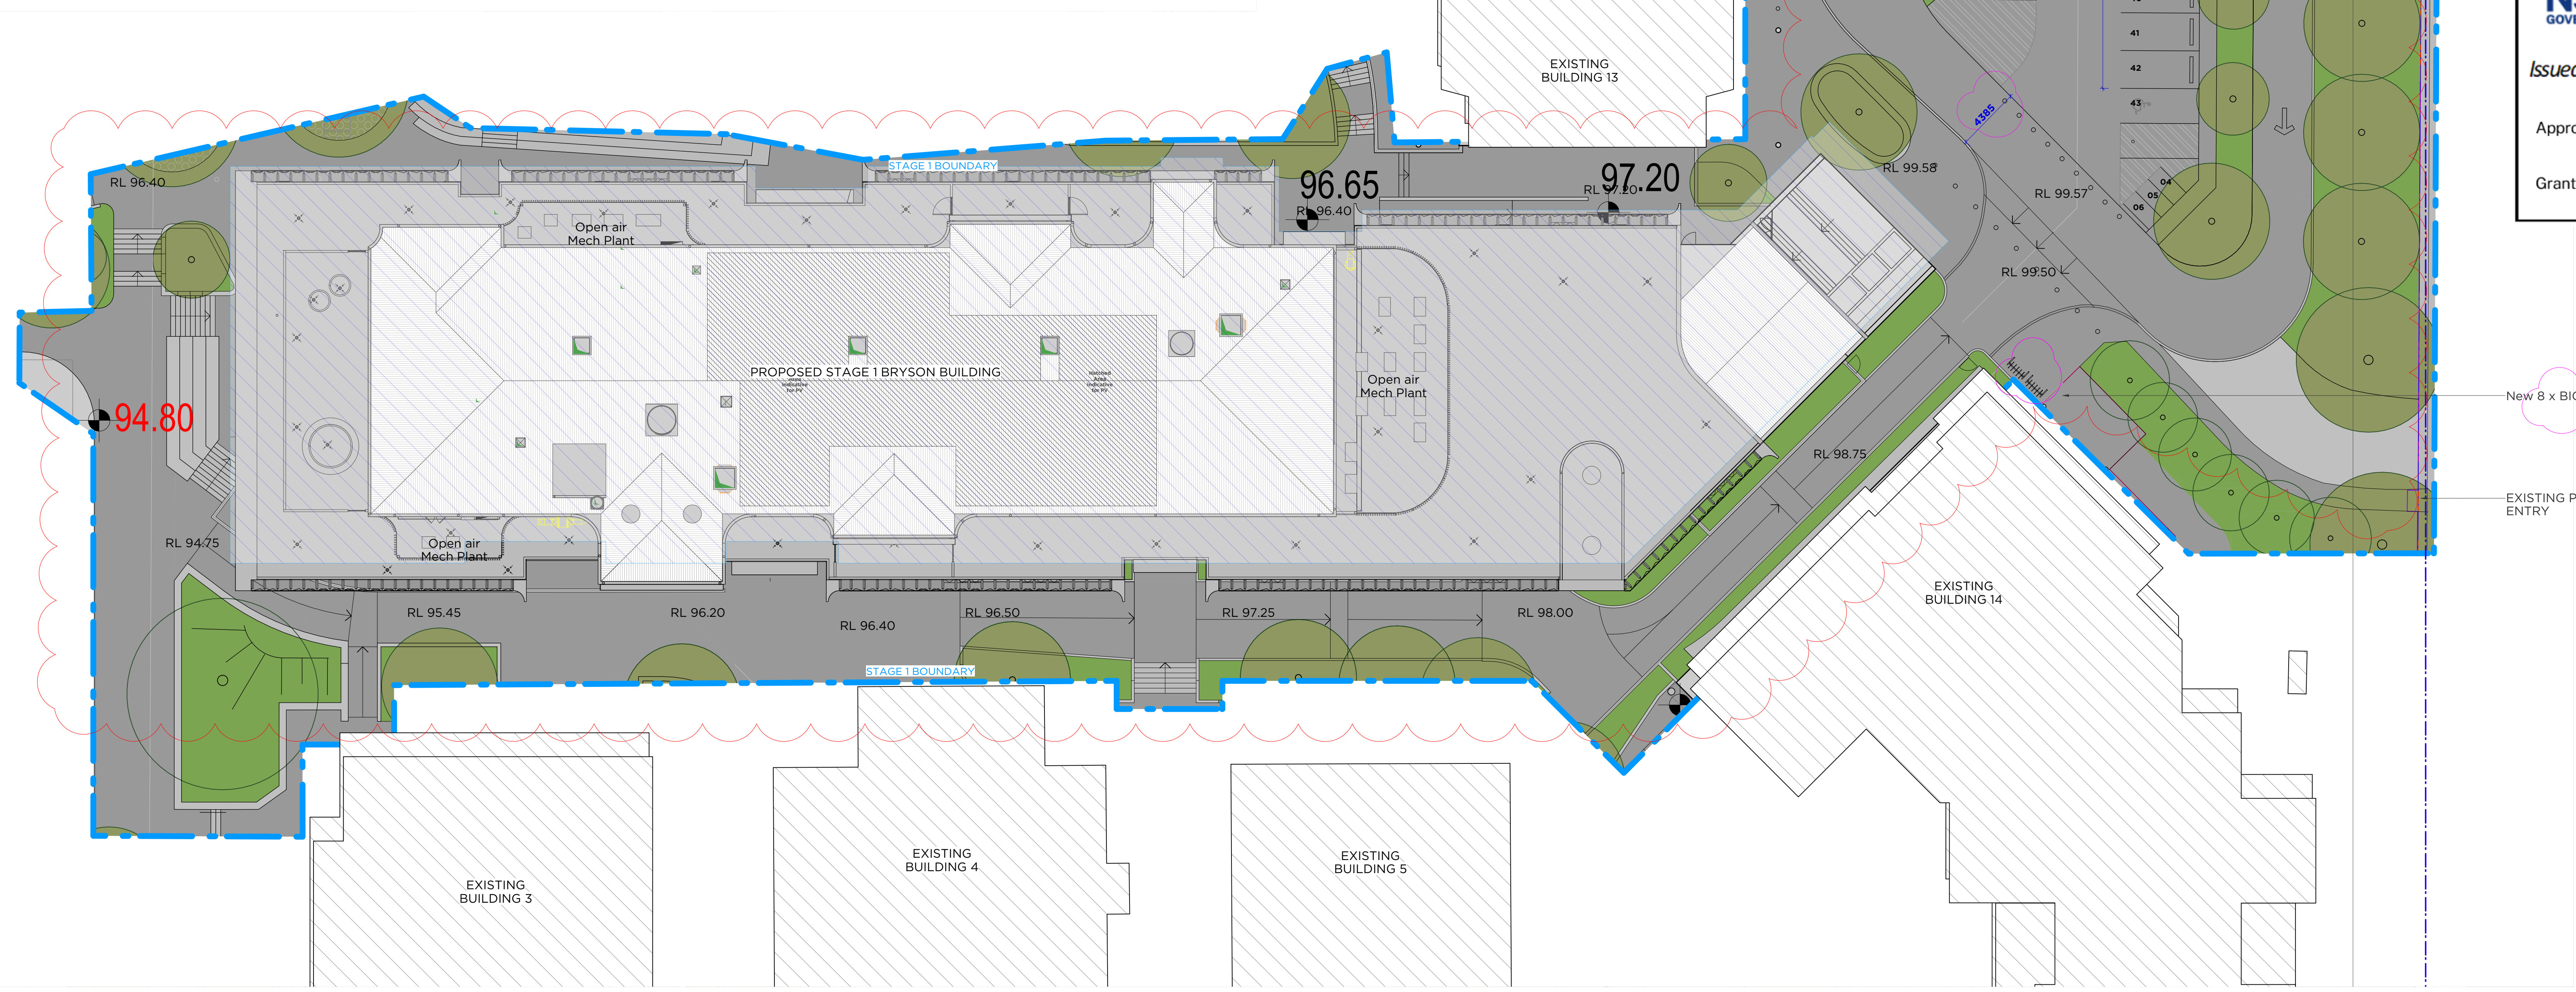

01 DETAIL SITE PLAN
Stage 1 - Part A
Scale 1:200

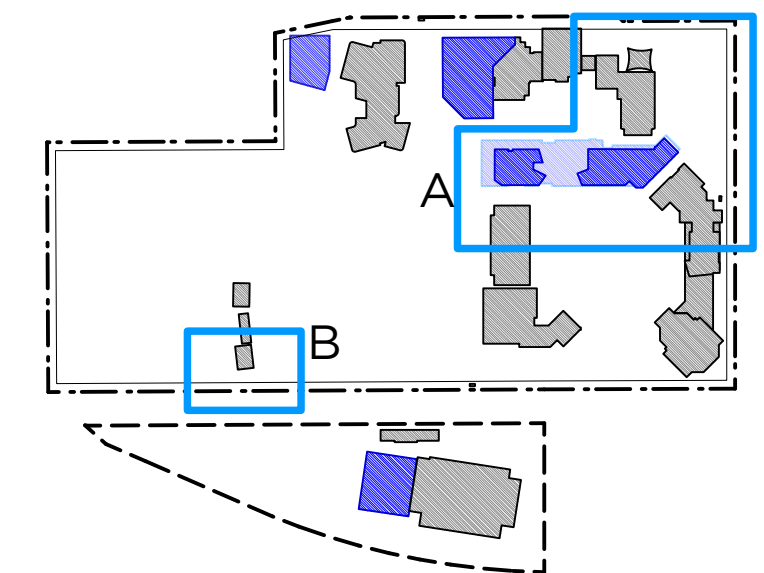

Location Plan

Legend

- Stage 1 Works Boundary
- Existing Buildings
- Existing Trees
- Proposed Trees




Department of Planning,
Housing and Infrastructure

Issued under the Environmental Planning and Assessment Act 1979

Approved Section 4.55(1A) Application No.: SSD-35715221-Mod-1

Granted: 9 September 2024 Sheet No: 2 of 23 Signed: IZ

MODIFICATION AMENDMENT:
-Updated Site Plan.
-Amended Landscape.
-Updated Roof Plan with vents and exhausts.

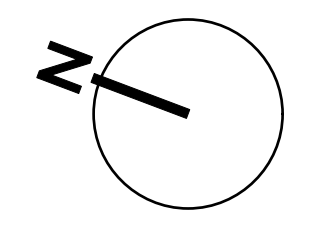

E	6/8/24	RTS Update
D	26/8/24	Dimensions added to Carpark
C	06/05/24	Issue for Modification
ISSUE	DATE	REVISION
DO NOT SCALE DIMENSIONS, USE COLOURED DIMENSIONS ONLY		
CHECK ALL DIMENSIONS ON SITE BEFORE ANY INFRASTRUCTURE OR CONSTRUCTION		
0mm	50mm	100mm

PMDL ARCHITECTURE INTERIORS MASTERPLANNING

pmdl.com.au
WCC Masterplan + Stage 1 Works
CLINT
William Clarke College
DRAWING
Stage 1 Site Plan
CLIENT REF & CONTACT
10 Morris Grove, Kellyville NSW 2155
DATE: Aug 2022 DRAWN: LL PROJECT: WCCP OWNER: WCC
SCALE: 1:200@A0 APP: 3015 DA102 E



-Planters removed on Northern facade.

SCALE 1:100@AO	UNIT AP	3015	DATE
-------------------	------------	------	------



Department of Planning,
Housing and Infrastructure

Issued under the Environmental Planning and Assessment Act 1979


Approved Section 4.55(1A)

Application No.: SSD-35715221-Mod-1


Granted: 9 September 2024

Sheet No.: 5 of 23

Signed: IZ

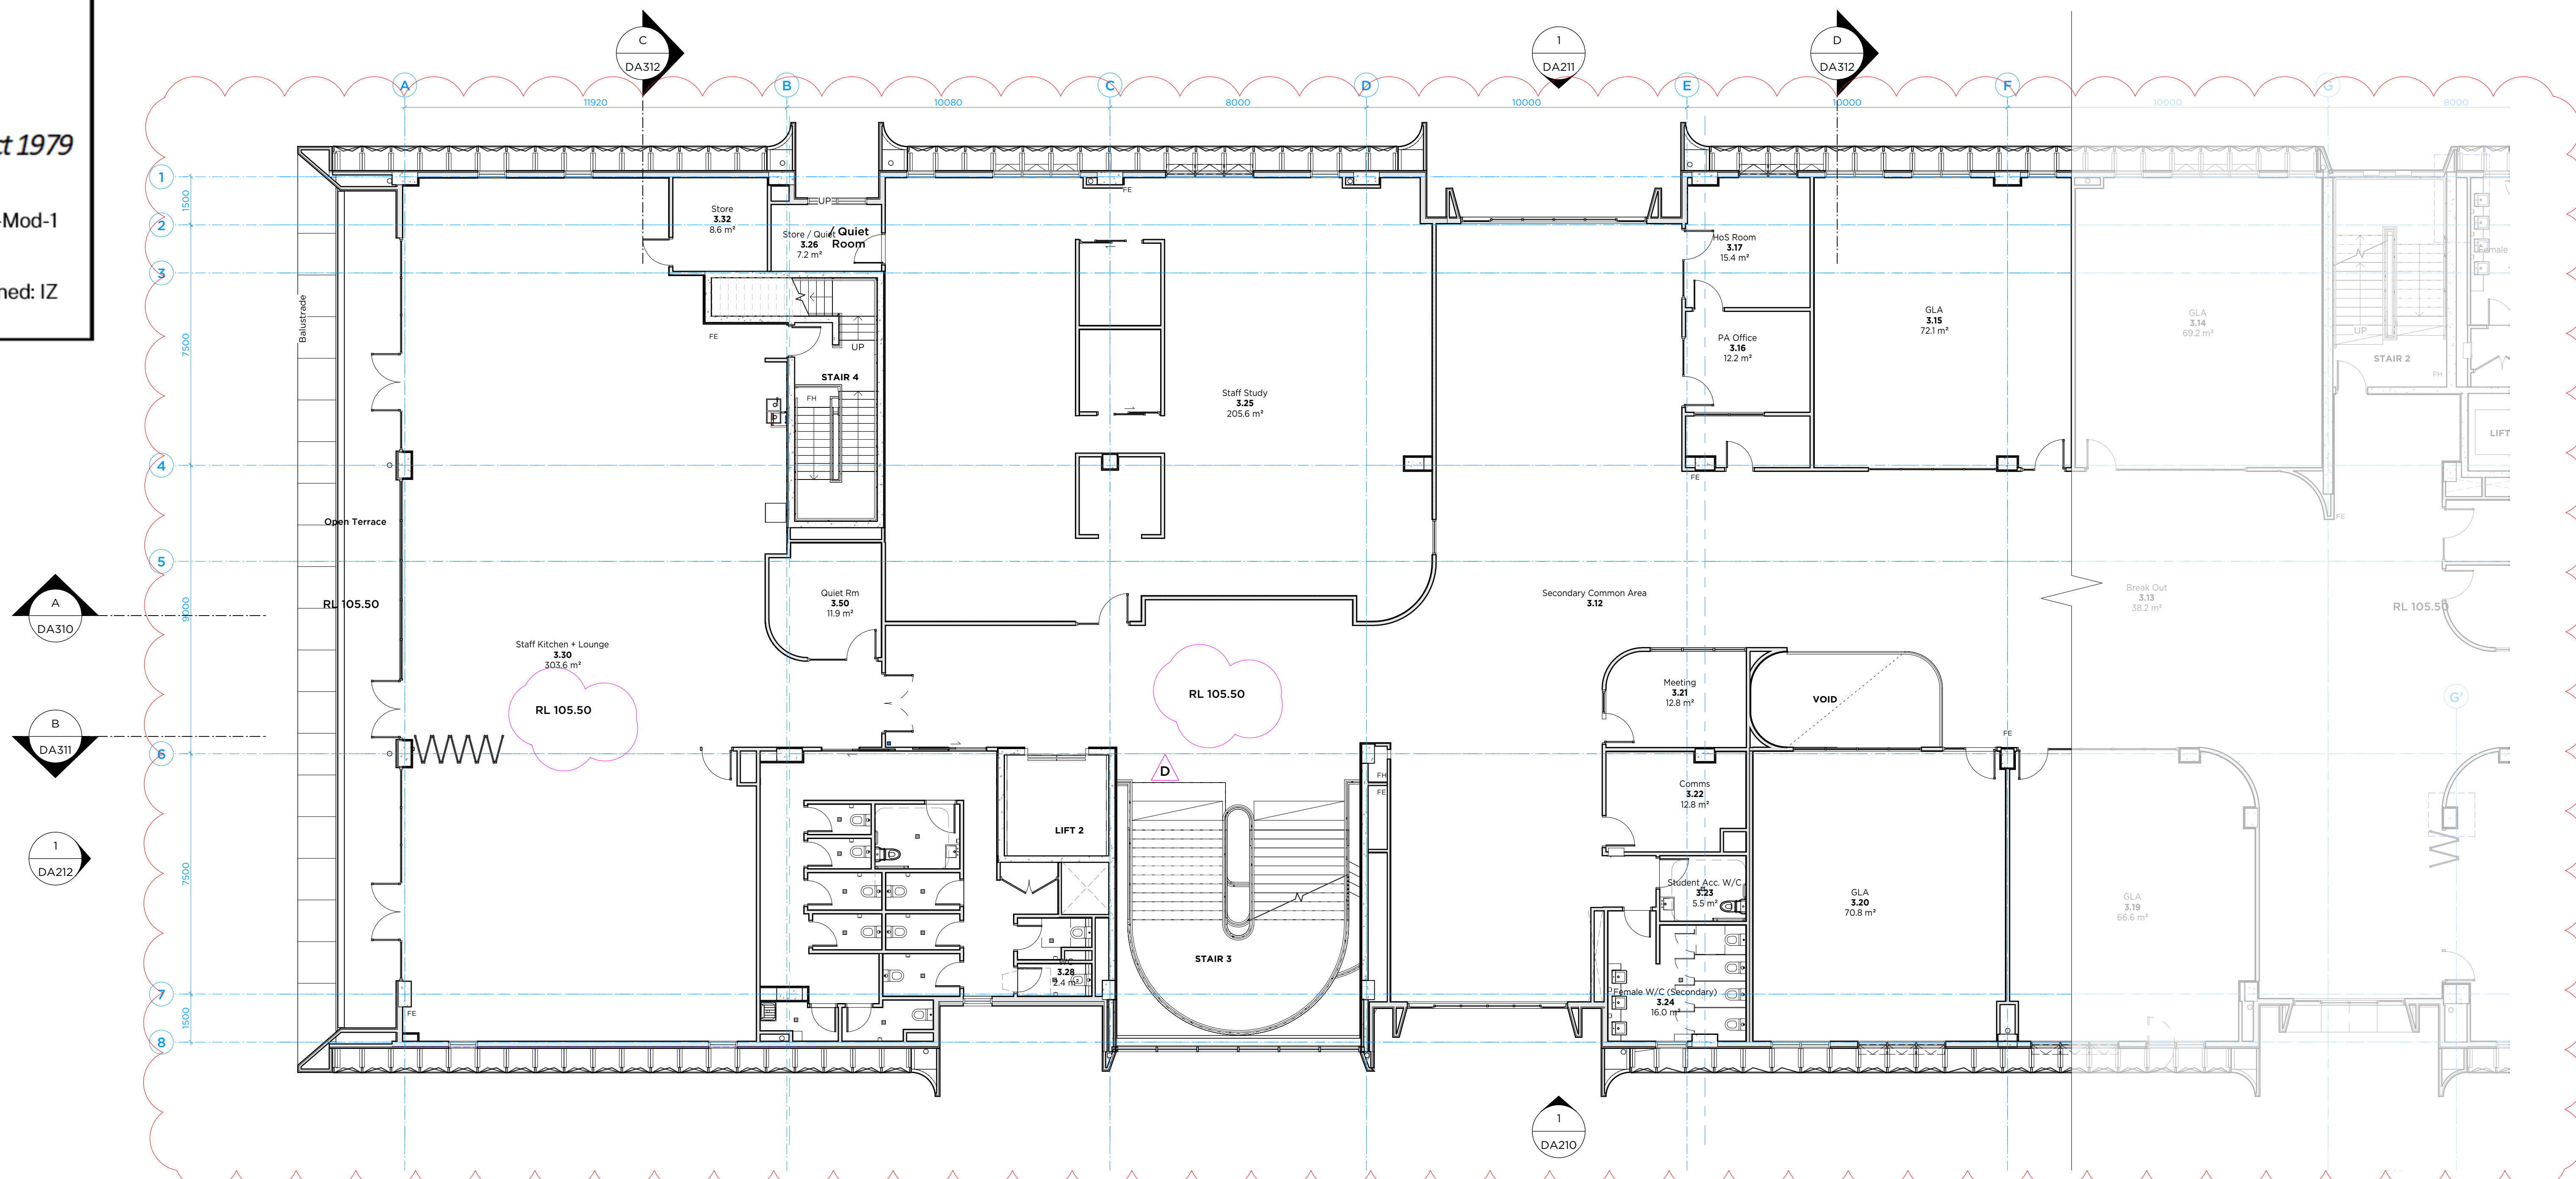

01 PLAN
Level 02 - Part A
Scale 1:100

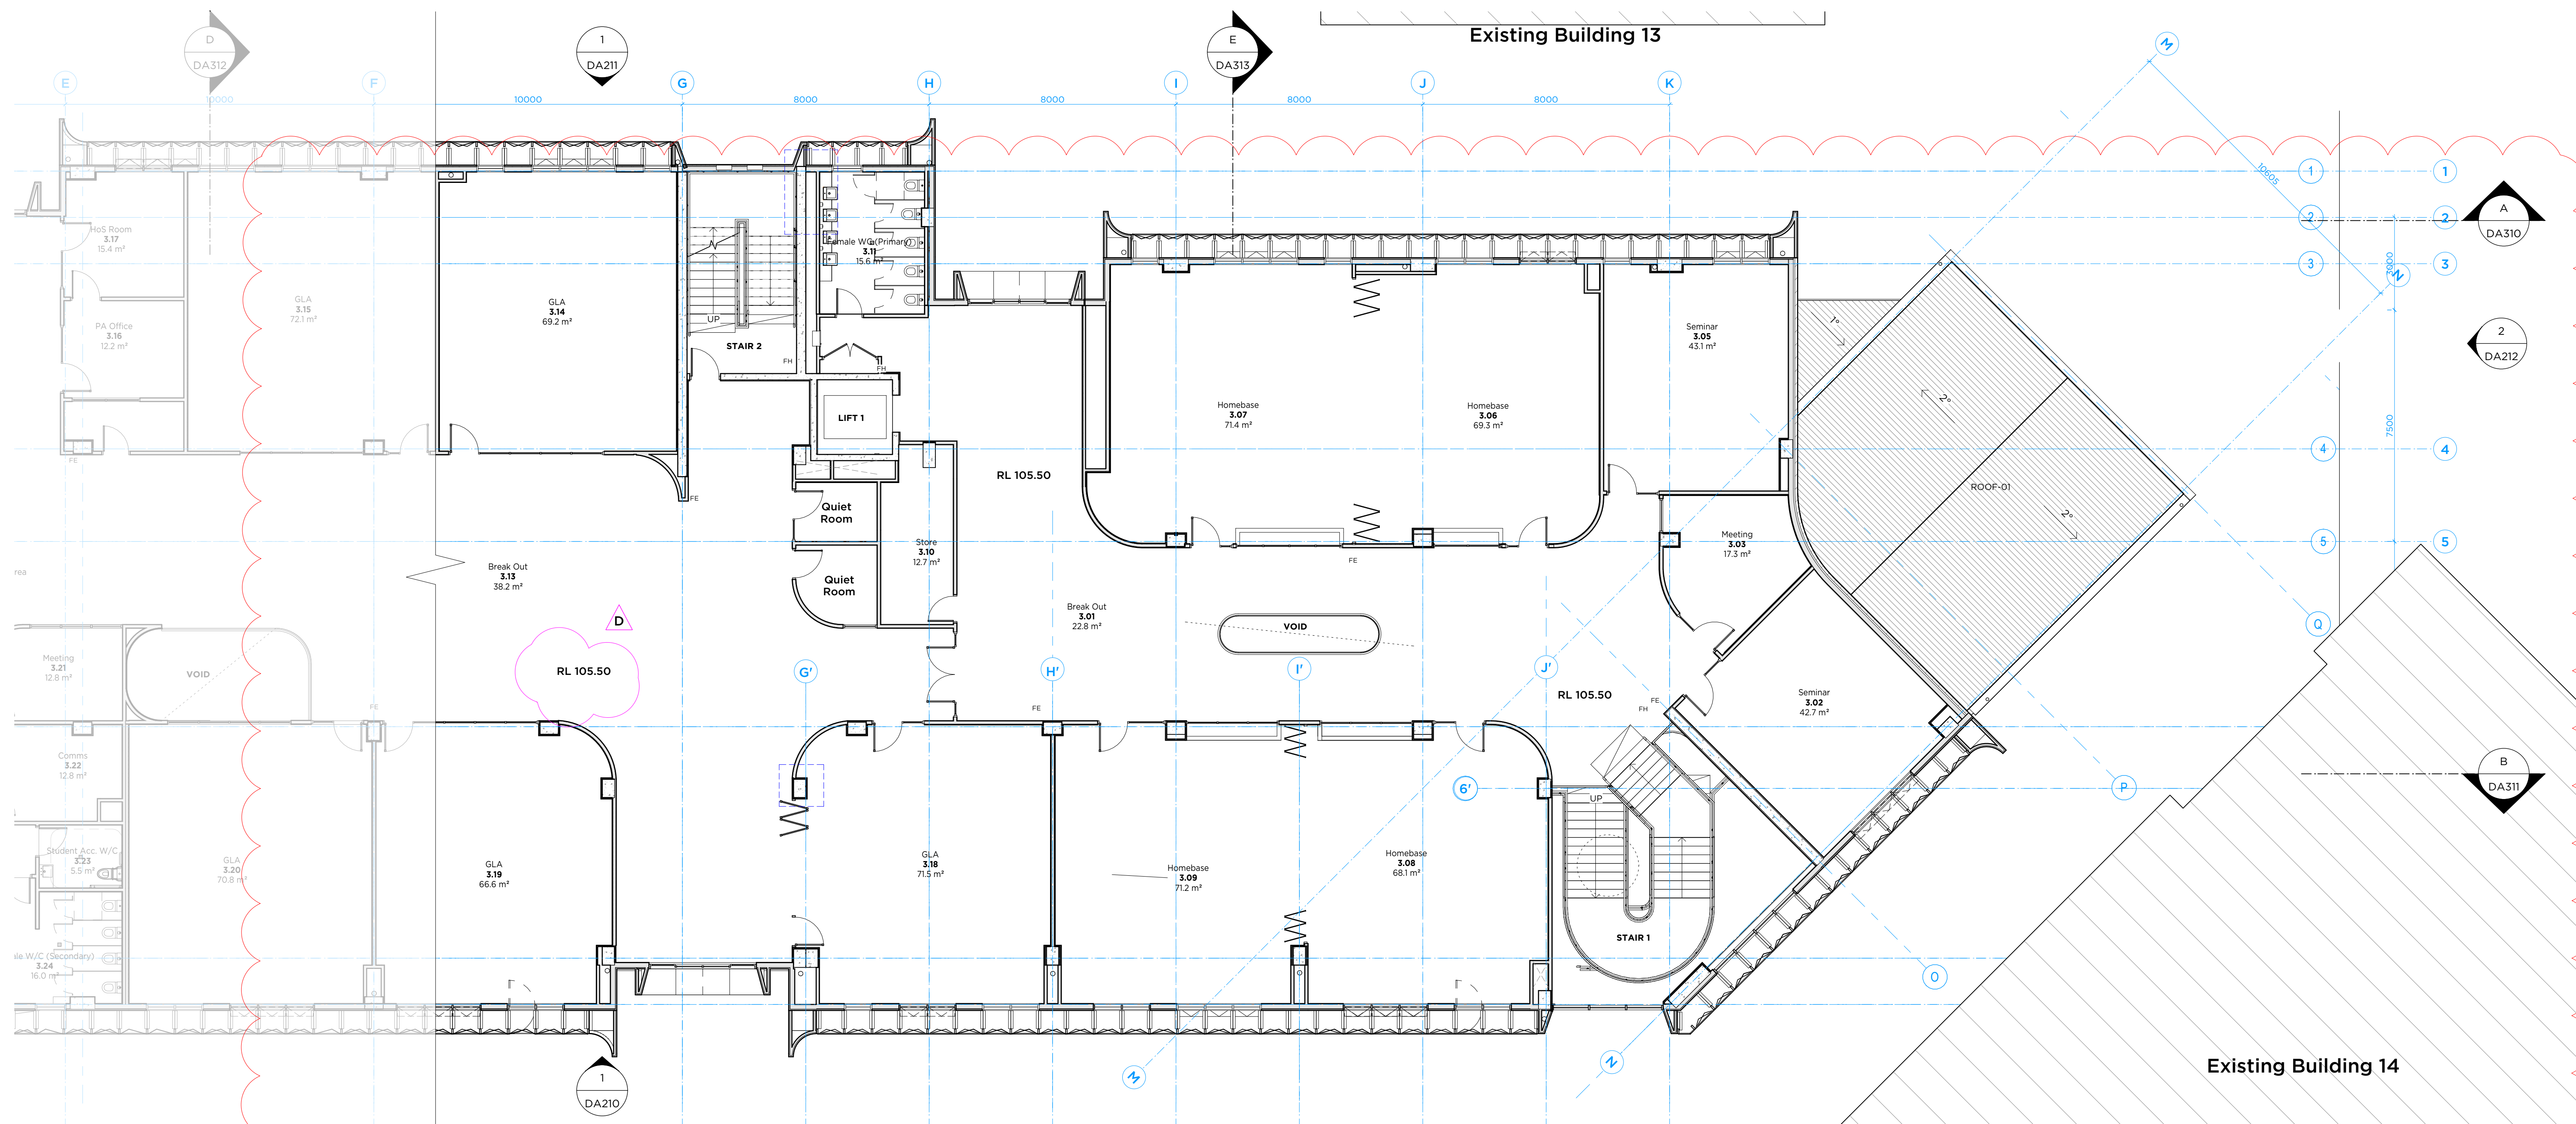

02 PLAN
Level 2 - Part B
Scale 1:100

Legend

Stage 1 Works Boundary

Existing Buildings

MODIFICATION AMENDMENT:
-Updated internal planning.

-Adjusted Eastern and Western facade
window locations to suit adjusted
layouts.

-Northern facade balcony adjusted.

-Planters removed on Eastern and
Western facade.


MODIFICATION AMENDMENT:
-Updated internal planning.

-Adjusted Eastern and Western facade
window locations to suit adjusted
layouts.

-Planters removed on Eastern and
Western facade.

-Extent of awning roof above Primary
Entry reduced.

Key Plan

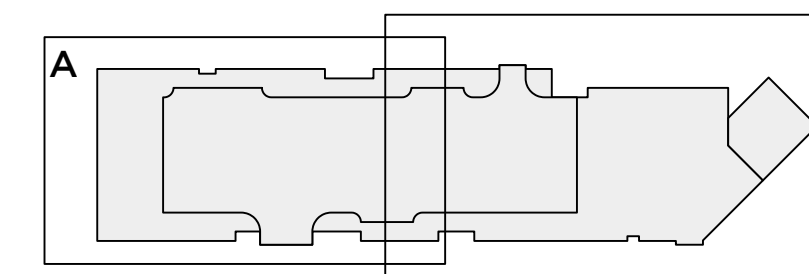

D	25/01/24	Additional RLA added
C	06/05/24	Issue for Modification
B	16/09/22	SSD Submission
A	16/09/22	SSD Submission
PT	16/07/22	ISSUE FOR CLIENT APPROVAL
SSD	DATE	REVISION
DO NOT SCALE FROM DRAWING. USE DIMENSIONS ONLY.		
CHECK ALL DIMENSIONS ON SITE BEFORE ANY CONSTRUCTION. USE CONSTRUCTION.		

PMDL ARCHITECTURE INTERIORS MASTERPLANNING

pmdl.com.au

WILLIAM CLARKE COLLEGE
10 MORRIS GROVE, KELLYVILLE NSW 2155
PROJECT

WCC Masterplan + Stage 1 Works

CLIENT
William Clarke College


DRAWING
Stage 1 Plan-Level 2


CLIENT REF & CONTACT
10 Morris Grove, Kellyville NSW 2155

DATE
Aug 2022


SCALE
1:100@A0

PROJECT
3015 DA112 D

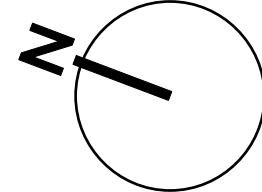

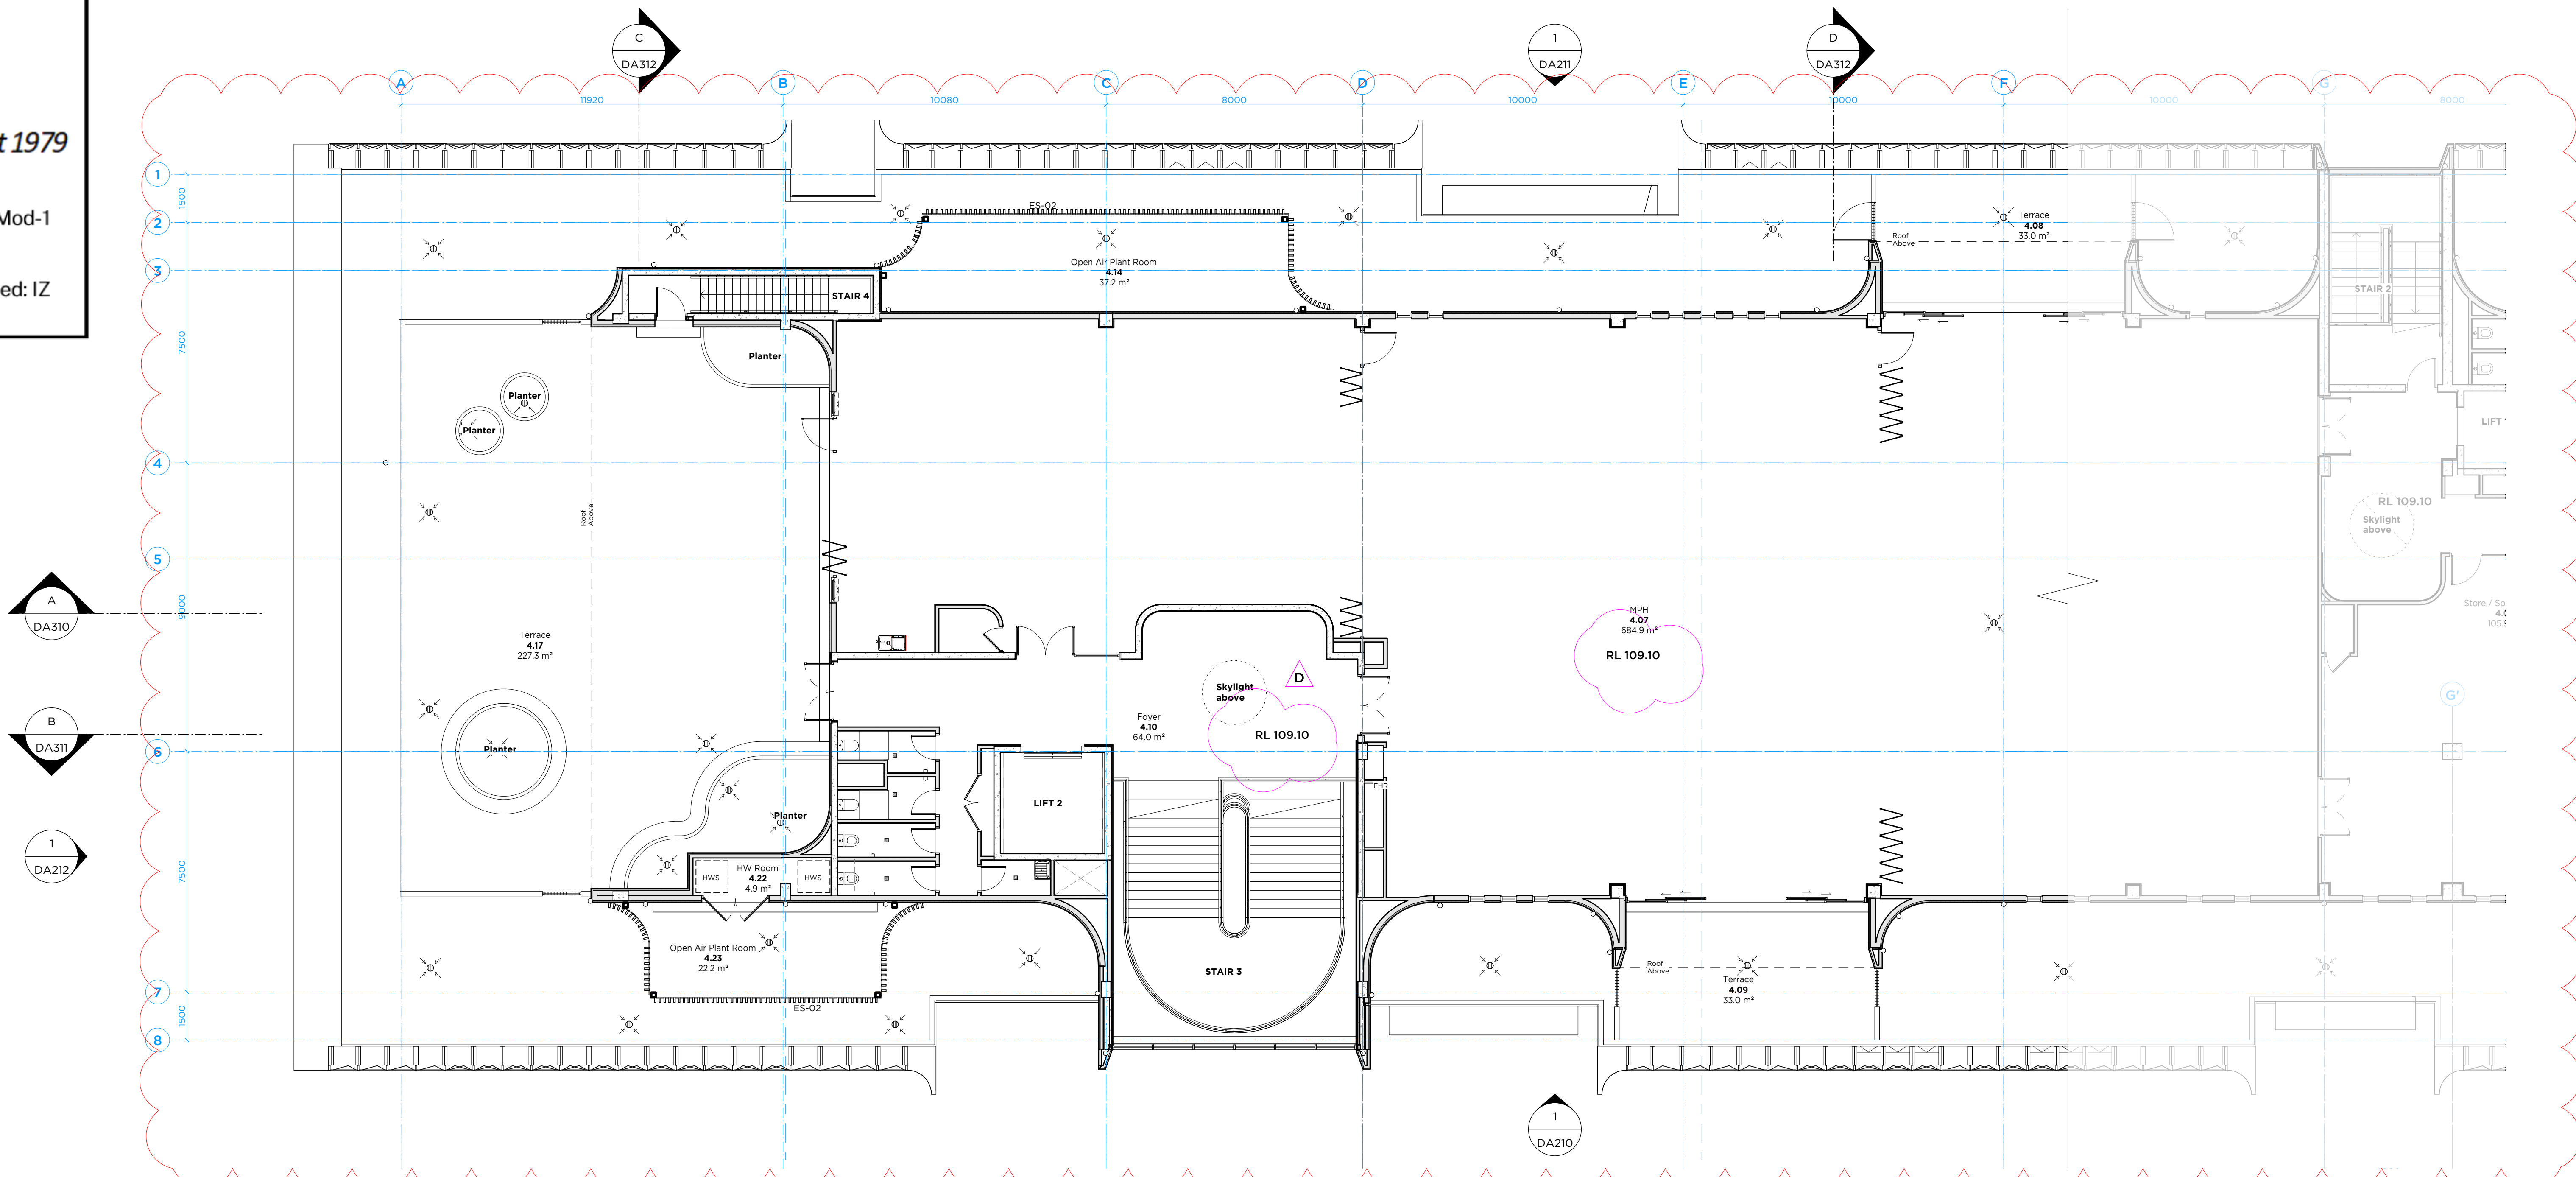

01 PLAN
Level 03 - Part A
Scale 1:100

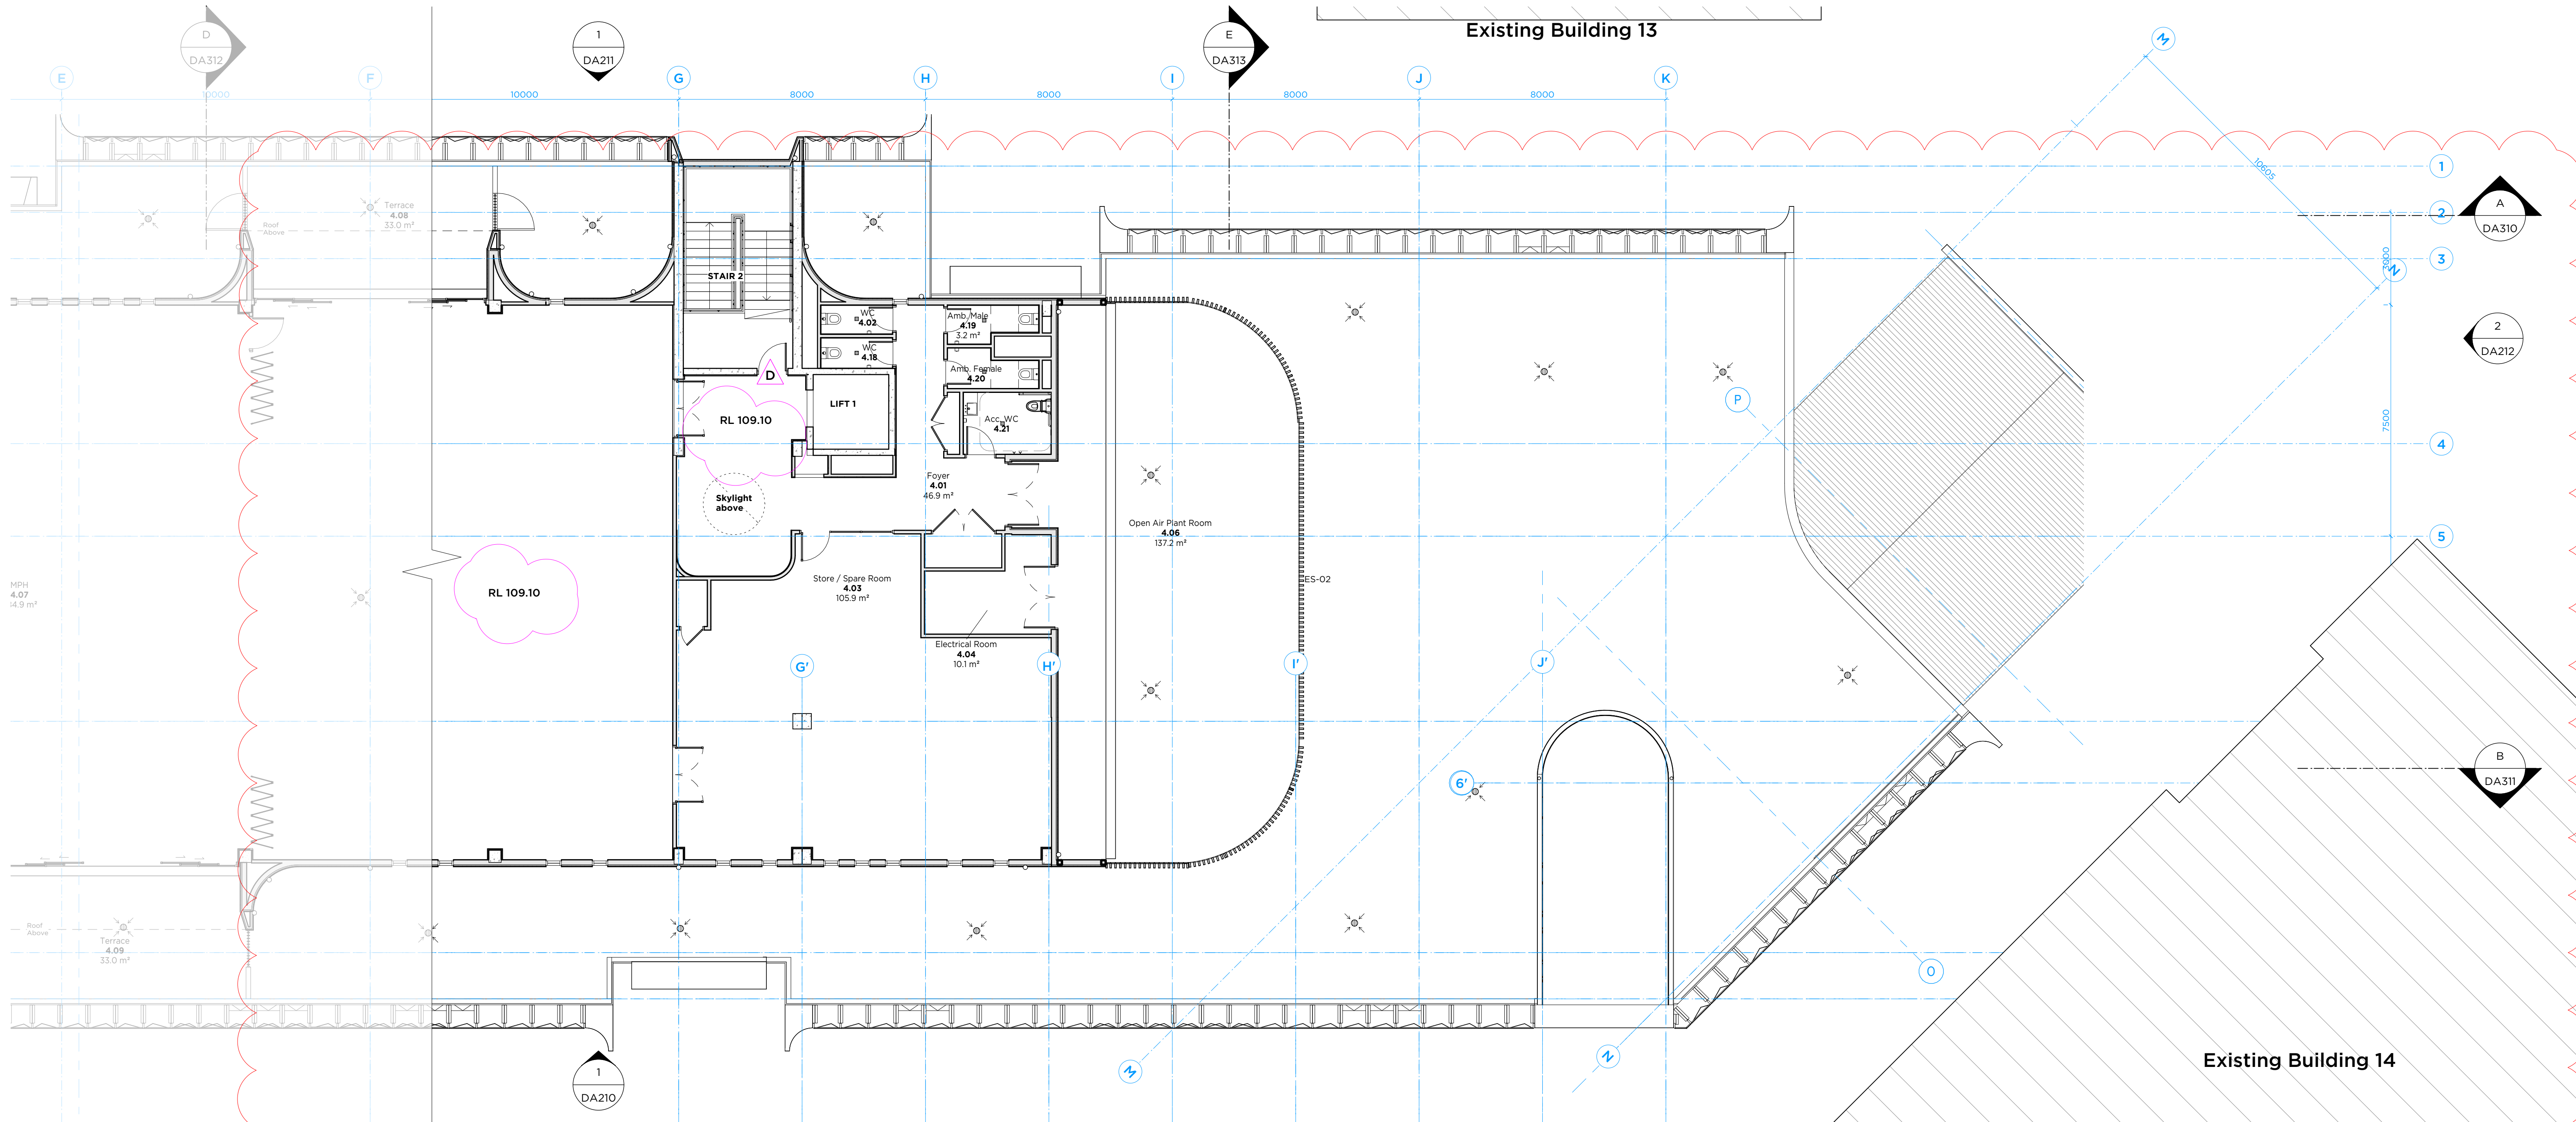


02 PLAN
Level 3 - Part B
Scale 1:100

- Legend**
- Stage 1 Works Boundary
 - Existing Buildings

MODIFICATION AMENDMENT:
-Updated internal planning.
-Adjusted Eastern and Western facade window locations to suit adjusted layouts.
-Mechanical services developmnt with distributed open plant areas (4.14 & 4.23)

MODIFICATION AMENDMENT:
-Updated internal planning.
-Adjusted Eastern and Western facade window locations to suit adjusted layouts.

Key Plan

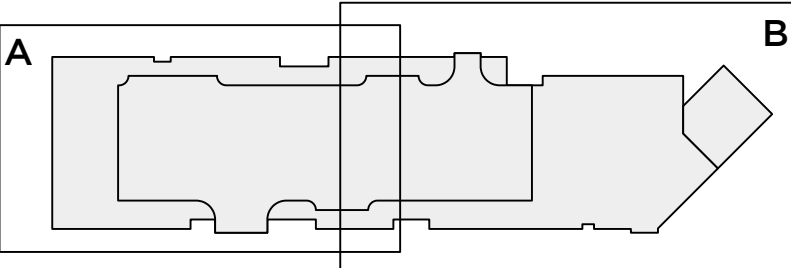

D	25/03/24	Additional RLA added
C	06/05/24	Issue for Modification
B	16/09/22	SSD Submission
A	16/09/22	SSD Submission
PT	18/07/22	ISSUE FOR CLIENT APPROVAL
SSD		DATE
SSD		REVISION

PMDL ARCHITECTURE
INTERIORS
MASTERPLANNING

pmidl.com.au

WCC Masterplan + Stage 1 Works

CLIENT: William Clarke College

DRAWING: Stage 1 Plan-Level 3


CLIENT REF & CONTACT: 10 Morris Grove, Kellyville NSW 2155


DATE: Aug 2022

SCALE: 1:100@A0

PROJECT: 3015

DA113

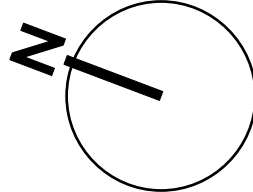

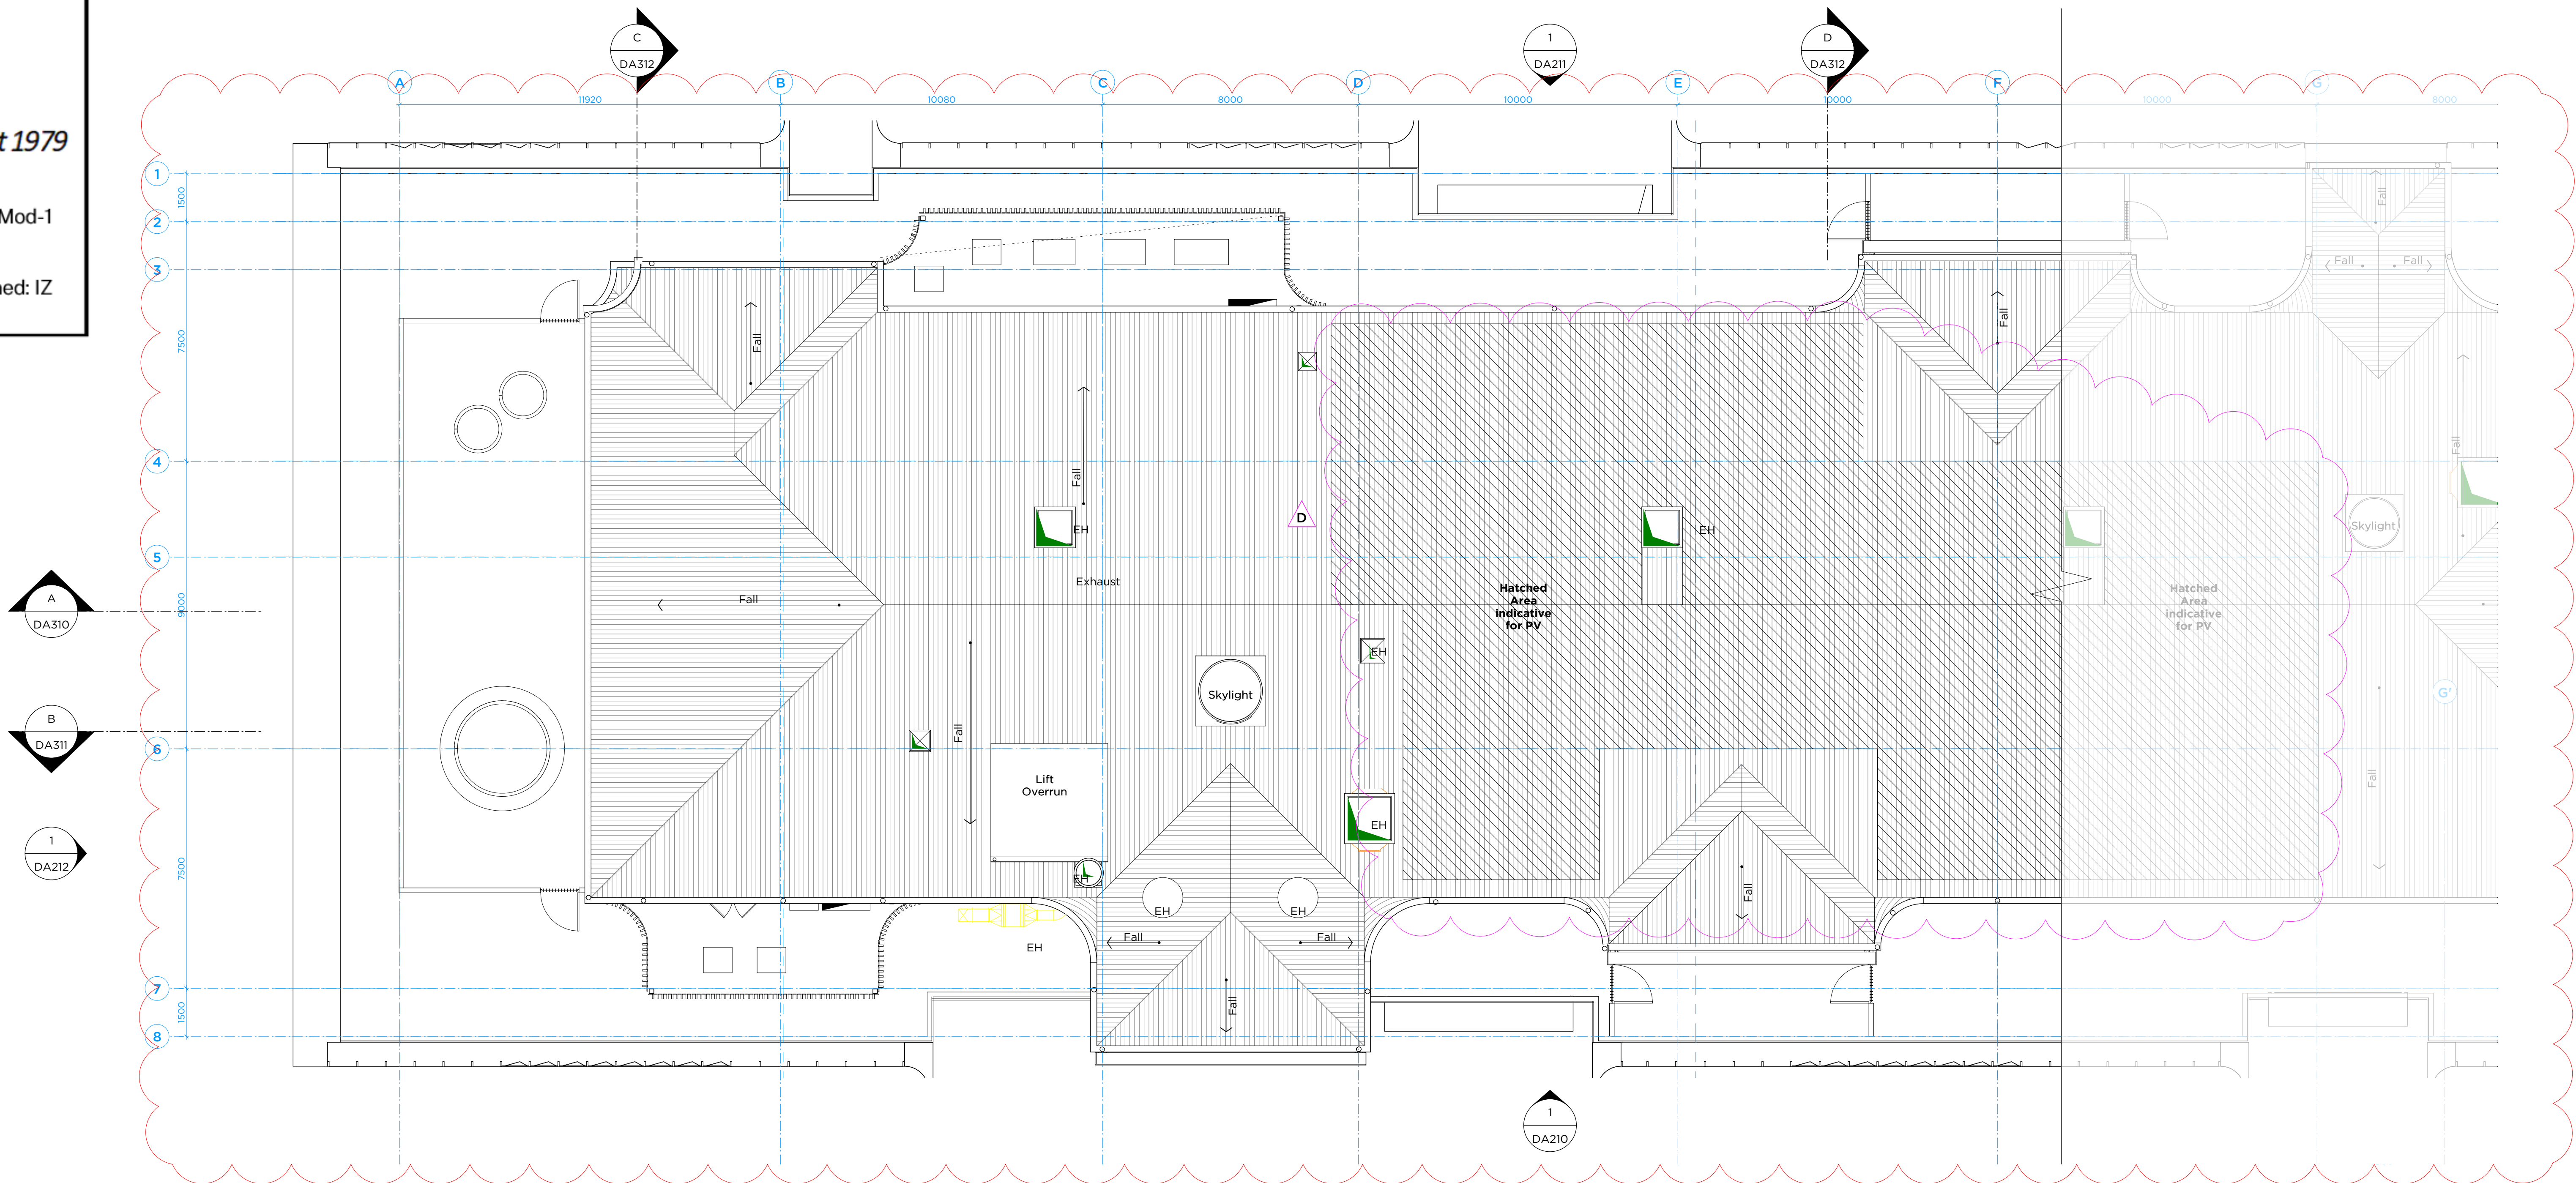


01 PLAN
Roof - Part A
Scale 1:100

Legend

- Stage 1 Works Boundary
- Existing Buildings
- EH Roof exhaust Fan


MODIFICATION AMENDMENT:
-Mechanical Roof top vents and
exhausts added

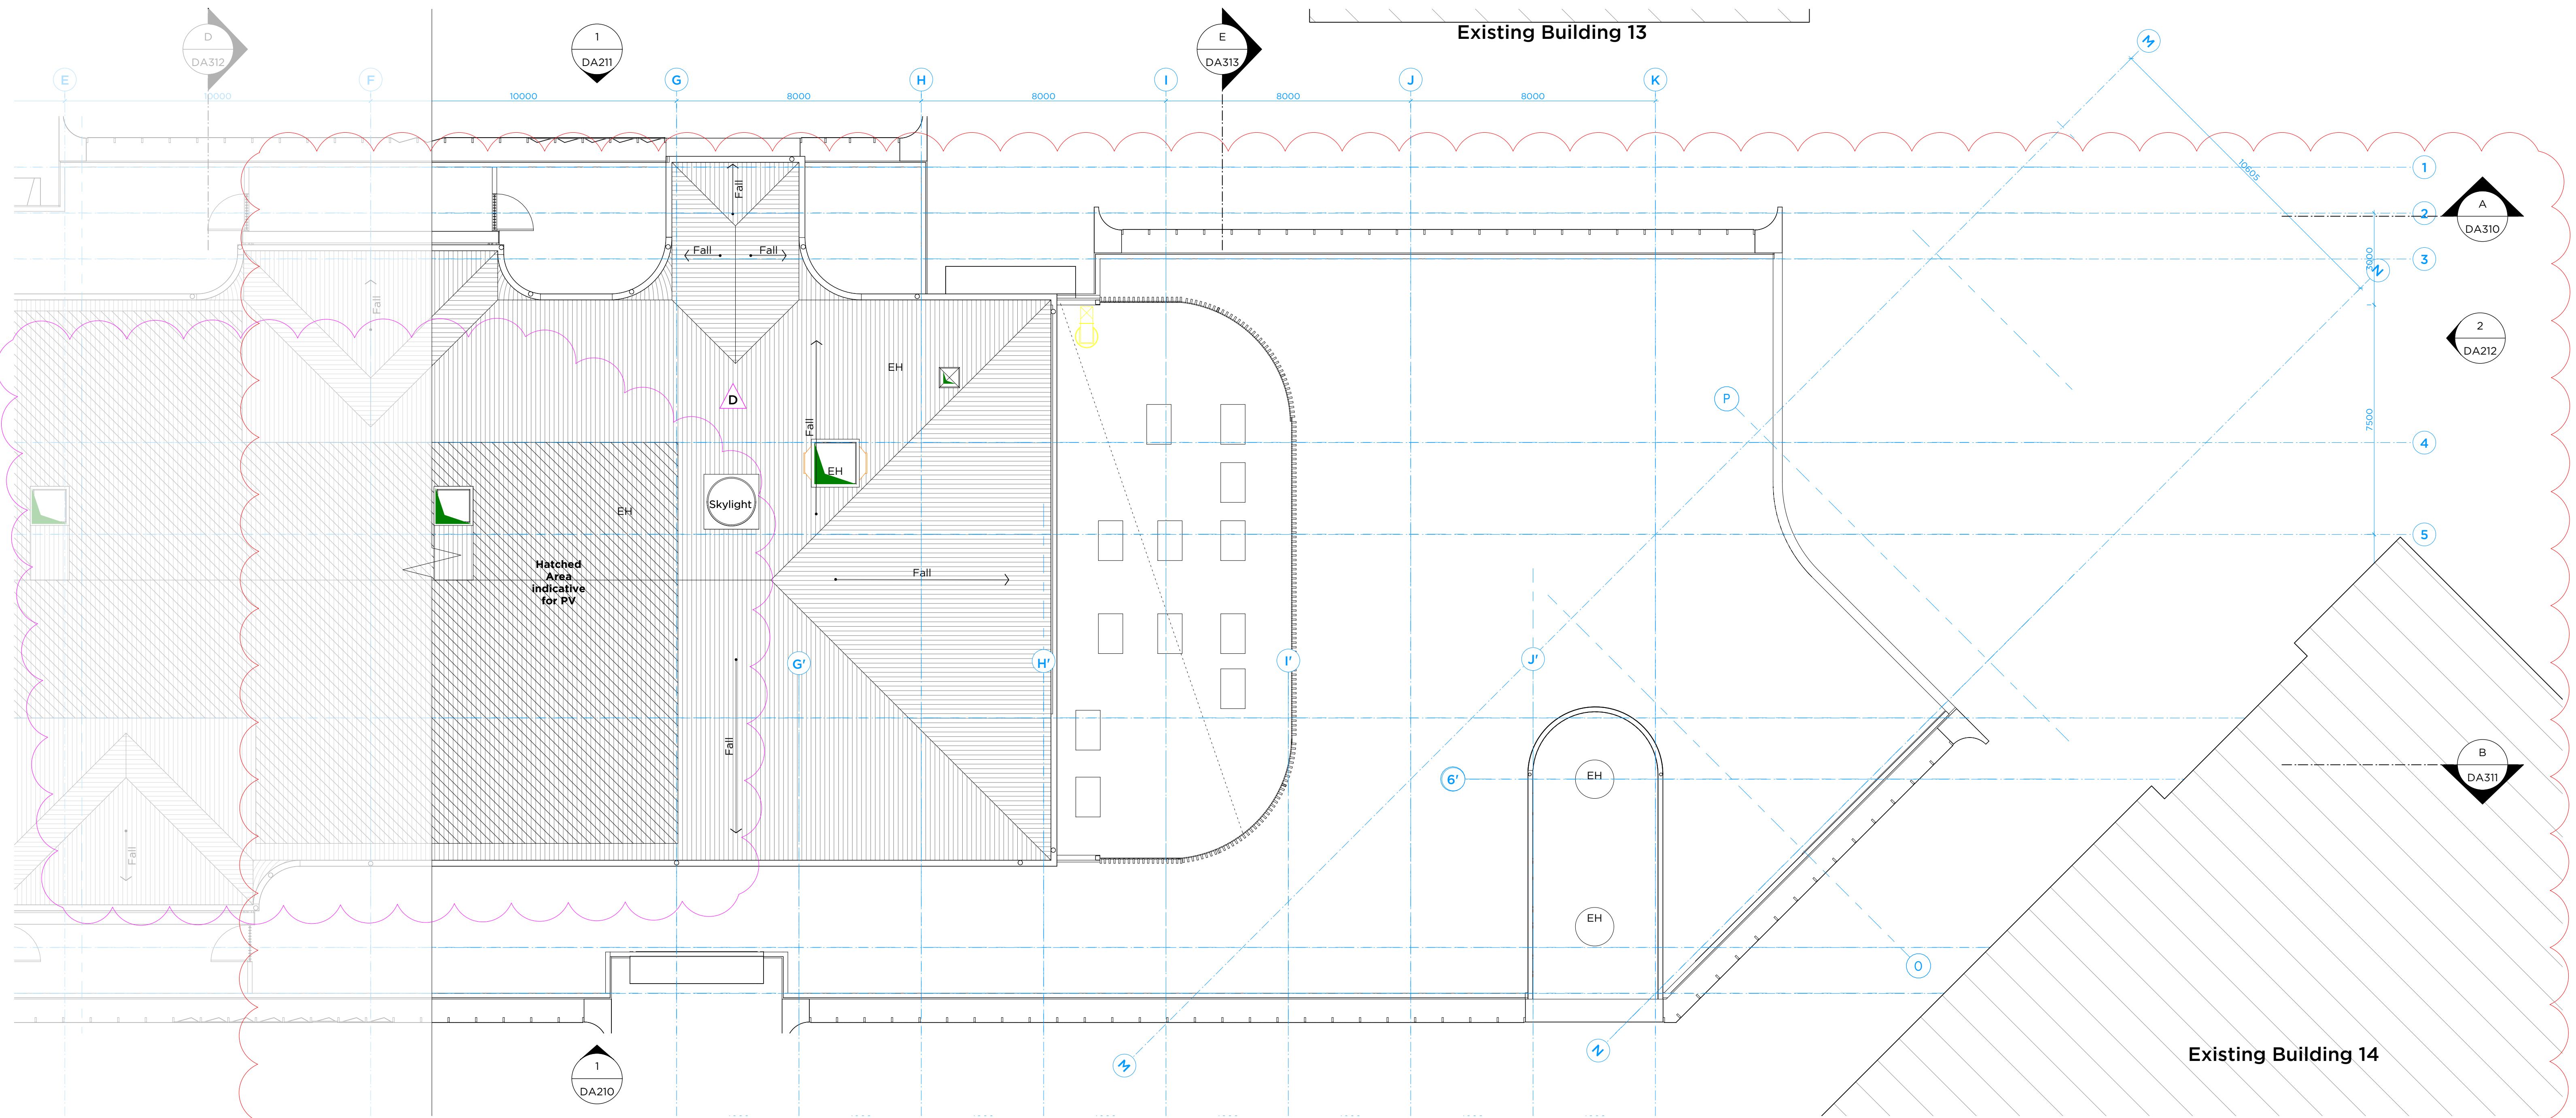

02 PLAN
Roof - Part B
Scale 1:100

MODIFICATION AMENDMENT:
-Mechanical Roof top vents and
exhausts added

Key Plan

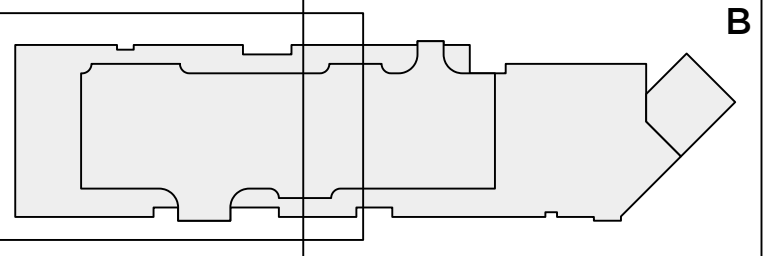

D	25/03/24	Additional RLA added
C	06/05/24	Issue for Modification
B	16/07/22	SSD Submission
A	16/07/22	SSD Submission
PT	16/07/22	ISSUE FOR CLIENT APPROVAL
DATE		REVISION

DO NOT SCALE DIMENSIONS, USE DIMENSIONS ONLY
CHECK ALL DIMENSIONS ON SITE BEFORE ANY CONSTRUCTION OF CONSTRUCTION

PMDL ARCHITECTURE
INTERIORS
MASTERPLANNING

pmidl.com.au

WCC Masterplan + Stage 1 Works

CLIENT: William Clarke College


DRAWING: Stage 1 Plan-Roof



CLIENT REF & CONTACT: 10 Morris Grove, Kellyville NSW 2155

DATE: Aug 2022 DRAWN: LL PROJECT: 3015 DESIGN: AP


SCALE: 1:100@A0

REVISION: DA114 D

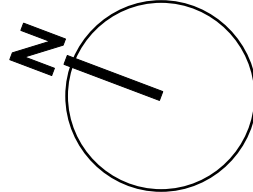

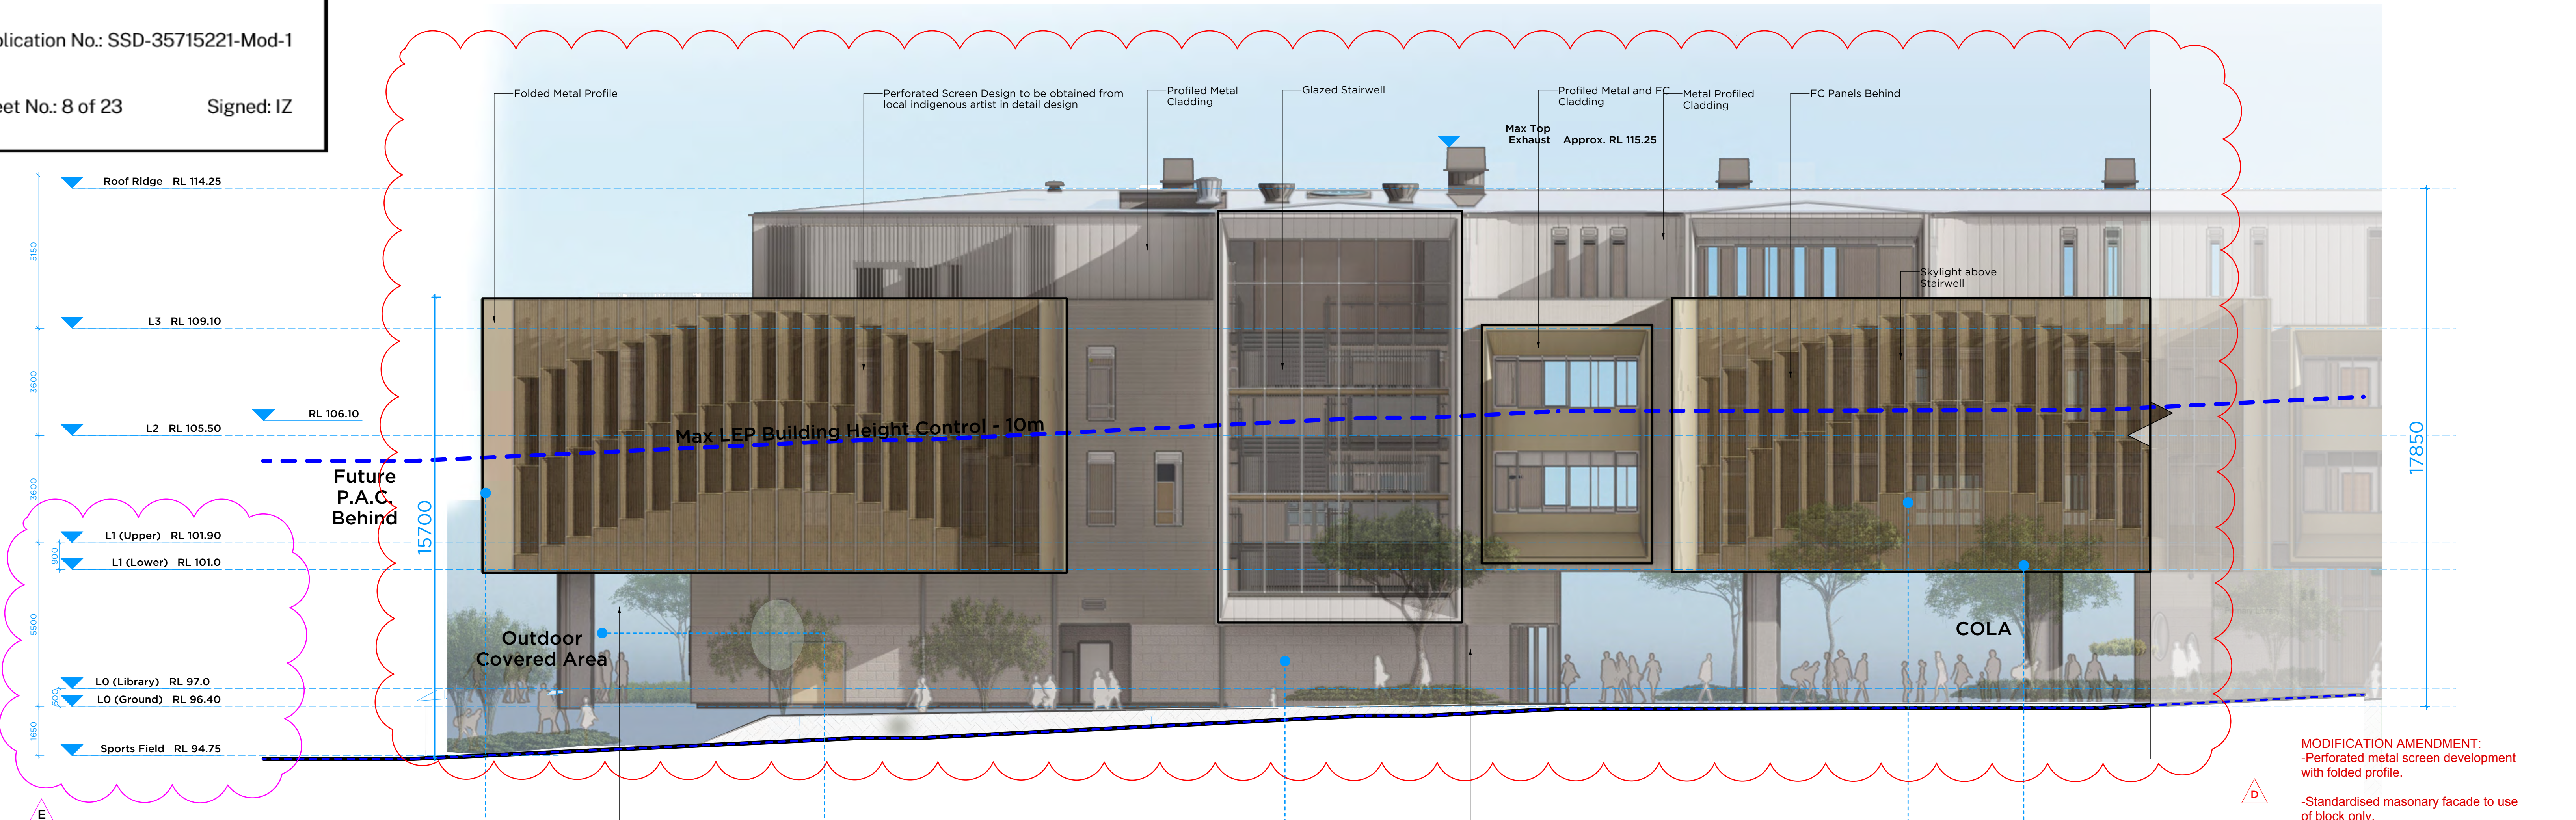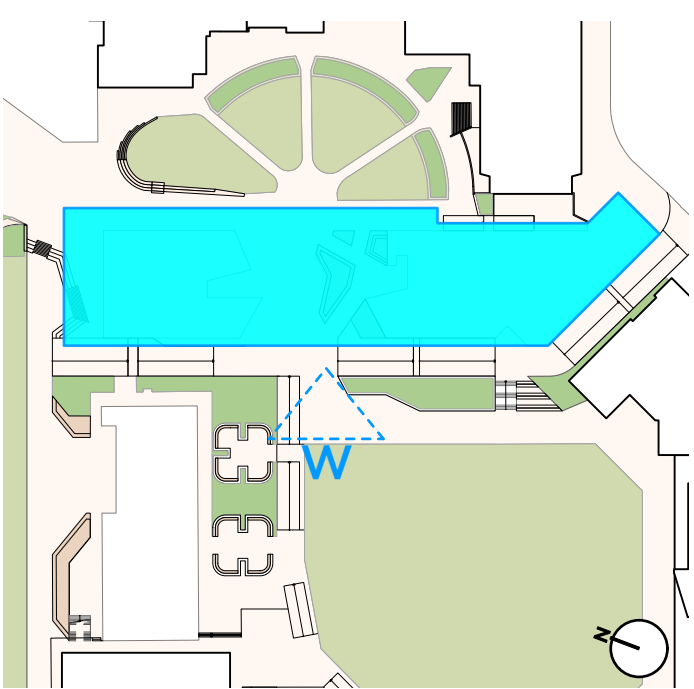


01 ELEVATION
West Elevation (Part 1)
Scale 1:100

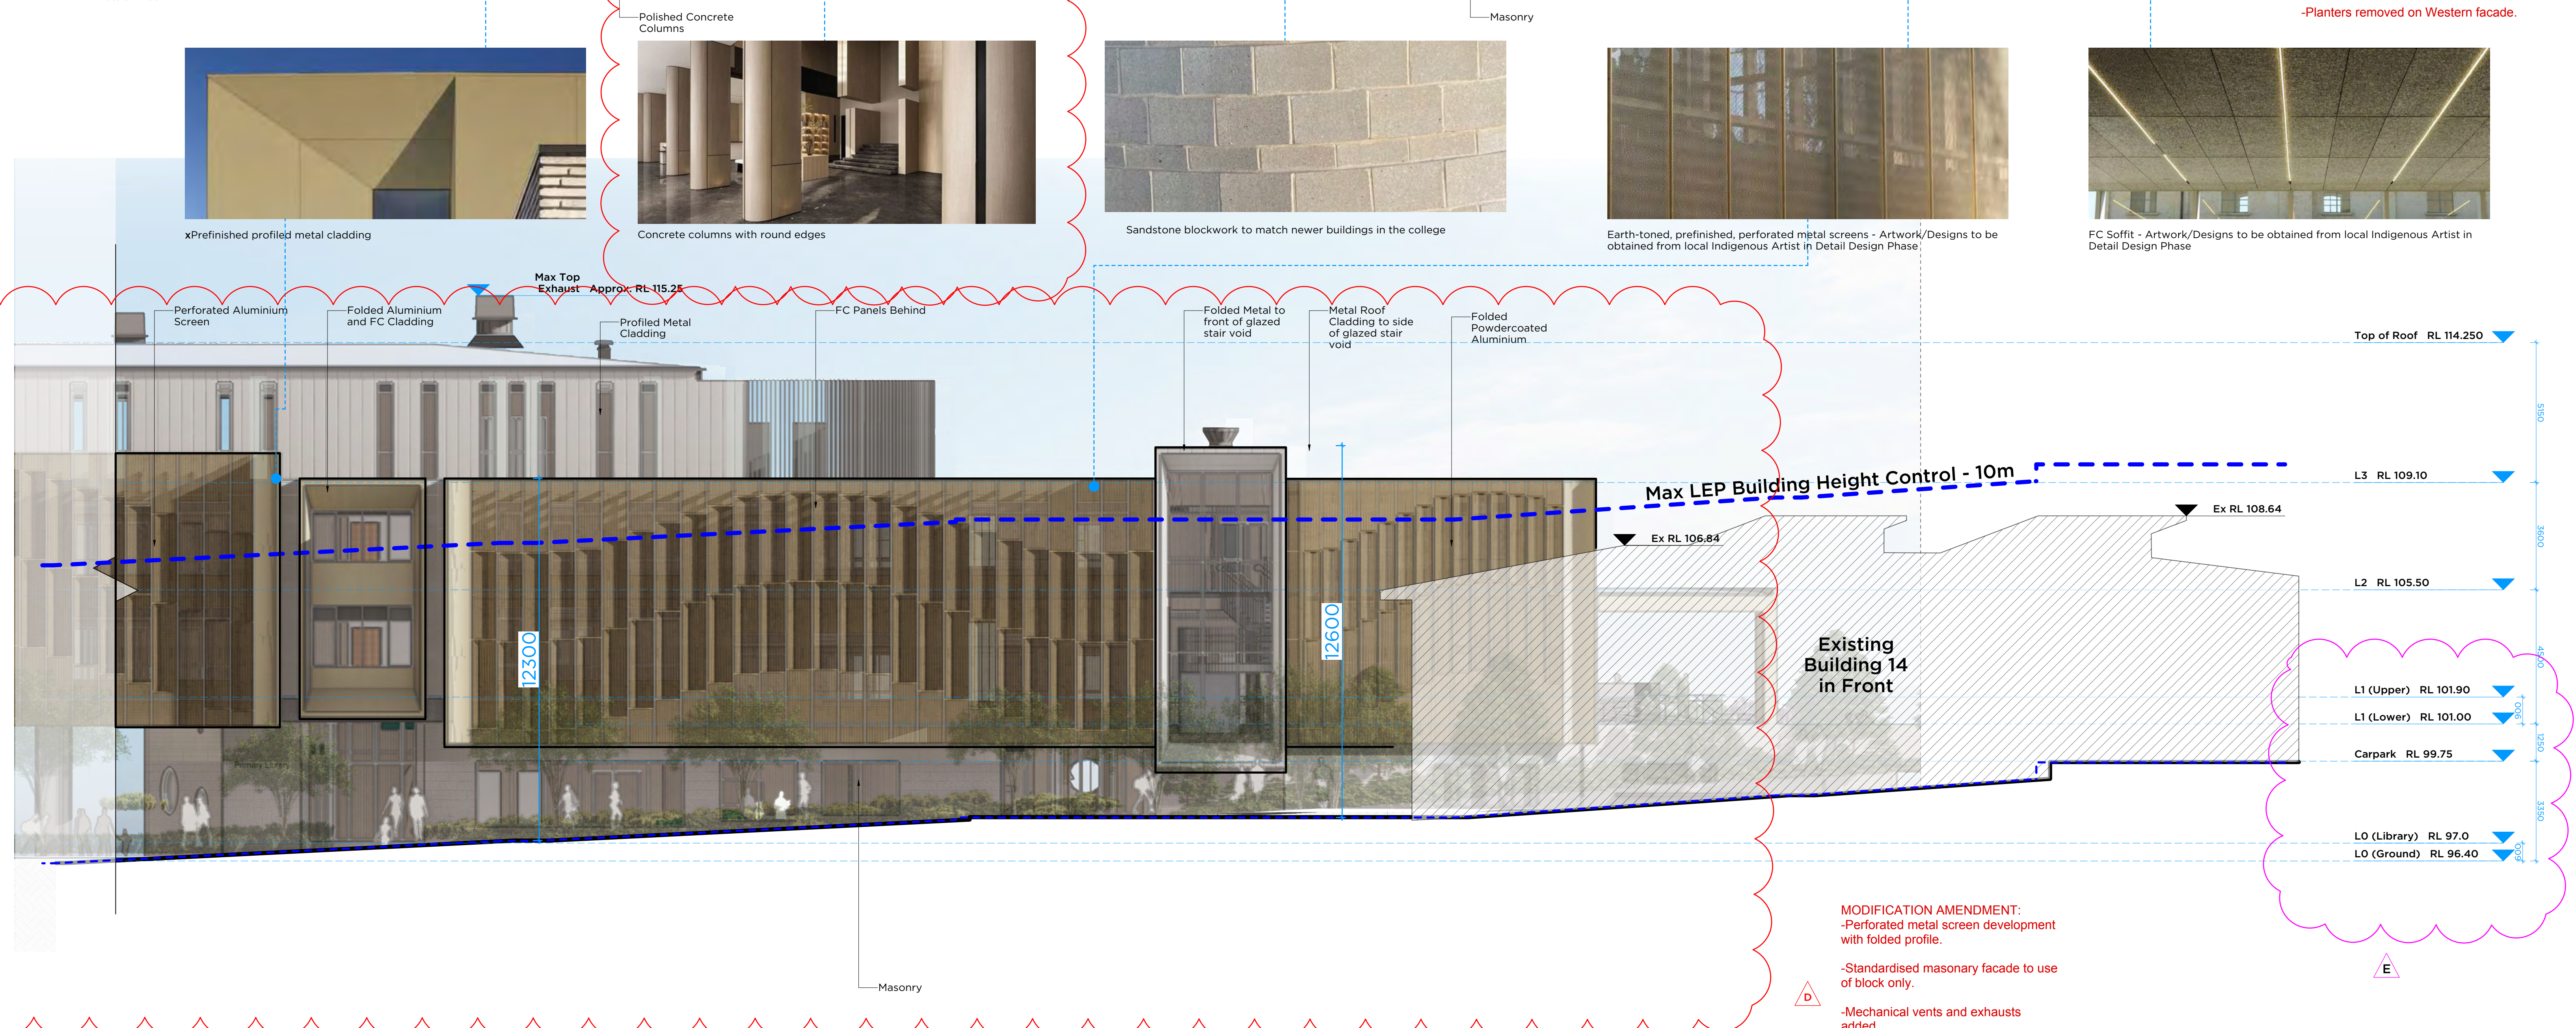



02 ELEVATION
West Elevation (Part 2)
Scale 1:100

MODIFICATION AMENDMENT:
-Perforated metal screen development with folded profile.
-Standardised masonry facade to use of block only.
-Mechanical vents and exhausts added.
-Simplified ground level concrete columns.
-Screen to additional level 3 plant room to match colour of adjacent facade.
-Ground level openings developed.
-Planters removed on Western facade.

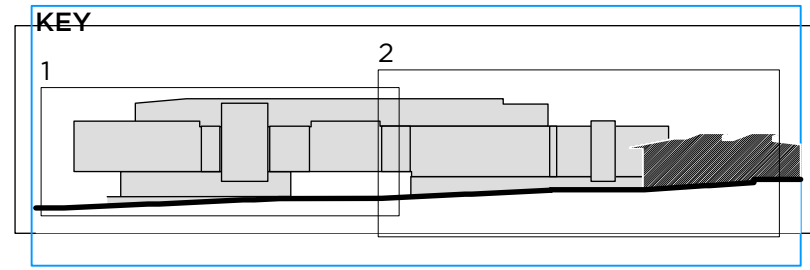

25/6/24 Additional RLs added
06/05/24 Issue for Modification
07/04/23 Response to Submission
16/9/22 SSD Submission
16/9/22 SSD Submission
16/7/22 ISSUE FOR CLIENT APPROVAL
ISSUE DATE
DO NOT SCALE FROM DRAWING, USE COLOUR DIMENSIONS ONLY
CHECK ALL DIMENSIONS IN THIS SET PRIOR TO CONSTRUCTION.
0mm 50mm 100mm



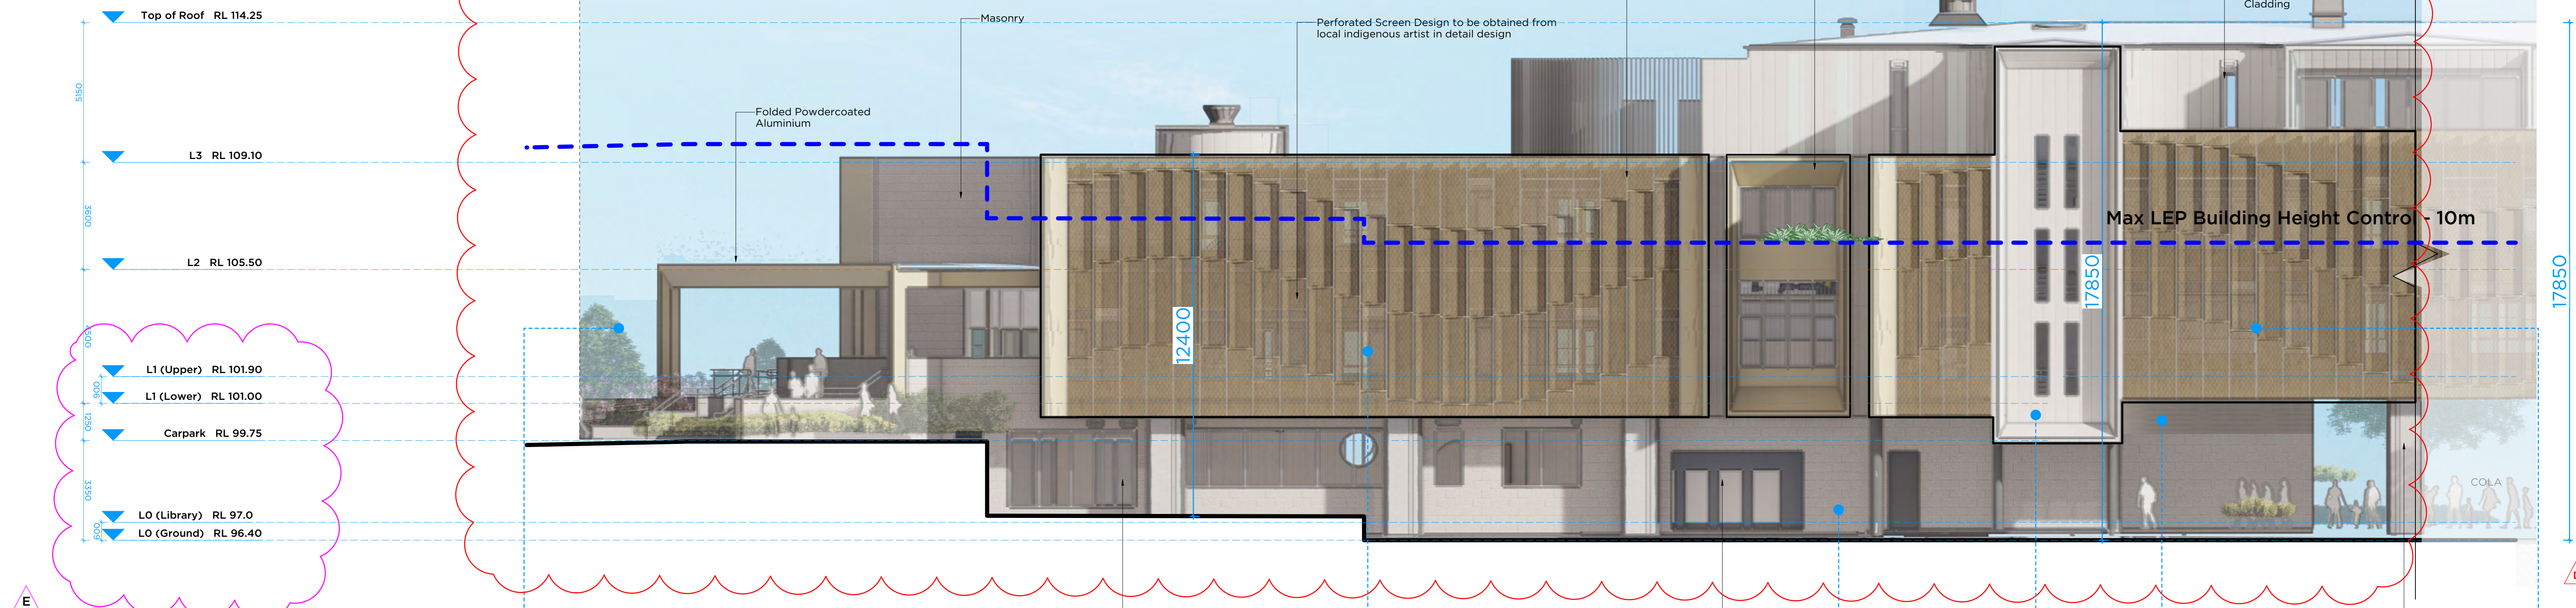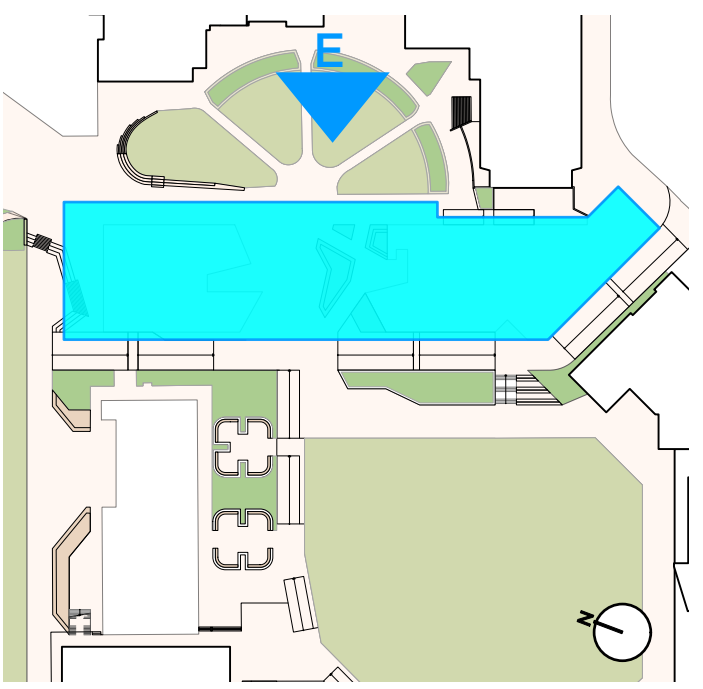


01 ELEVATION
East Elevation (Part 1)
Scale 1:100


- MODIFICATION AMENDMENT:**
- Perforated metal screen development with folded profile.
 - Standardised masonry facade to use of block only.
 - Mechanical vents and exhausts added.
 - Simplified ground level concrete columns.
 - Remove screen to primary entry.
 - Planters removed on Eastern facade.



Prefinished profiled metal cladding

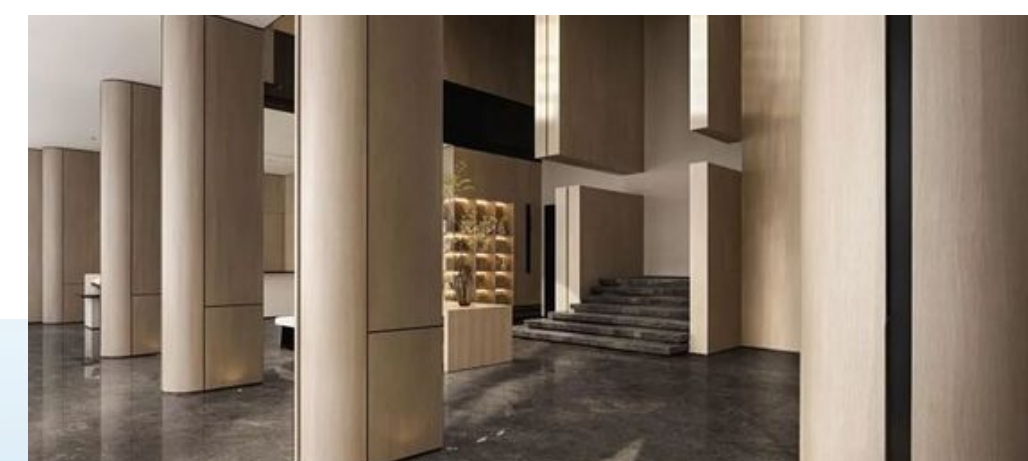

Concrete columns with round edges

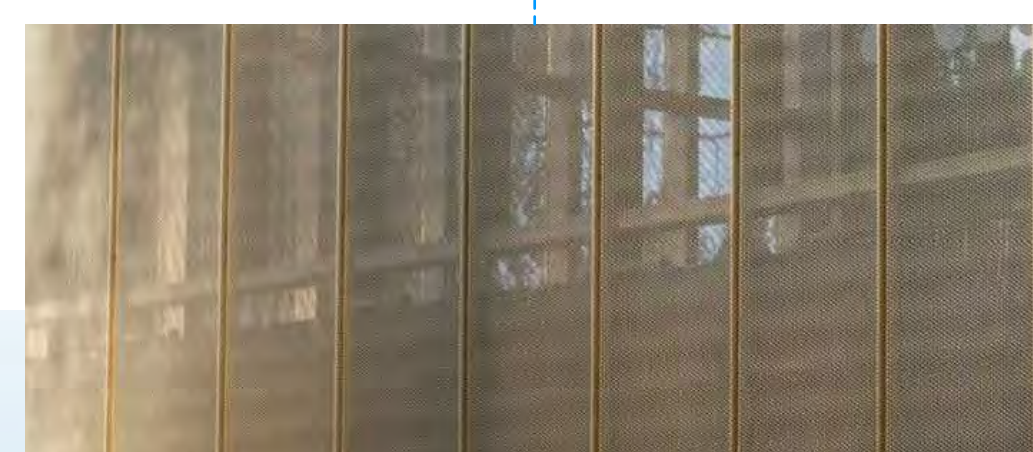

Earth-toned, prefinished, perforated metal screens - Artwork/Designs to be obtained from local Indigenous Artist in Detail Design Phase




Sandstone blockwork to match newer buildings in the college



CFC panels colour light toned




CFC panels colour matched to profiled metal facades

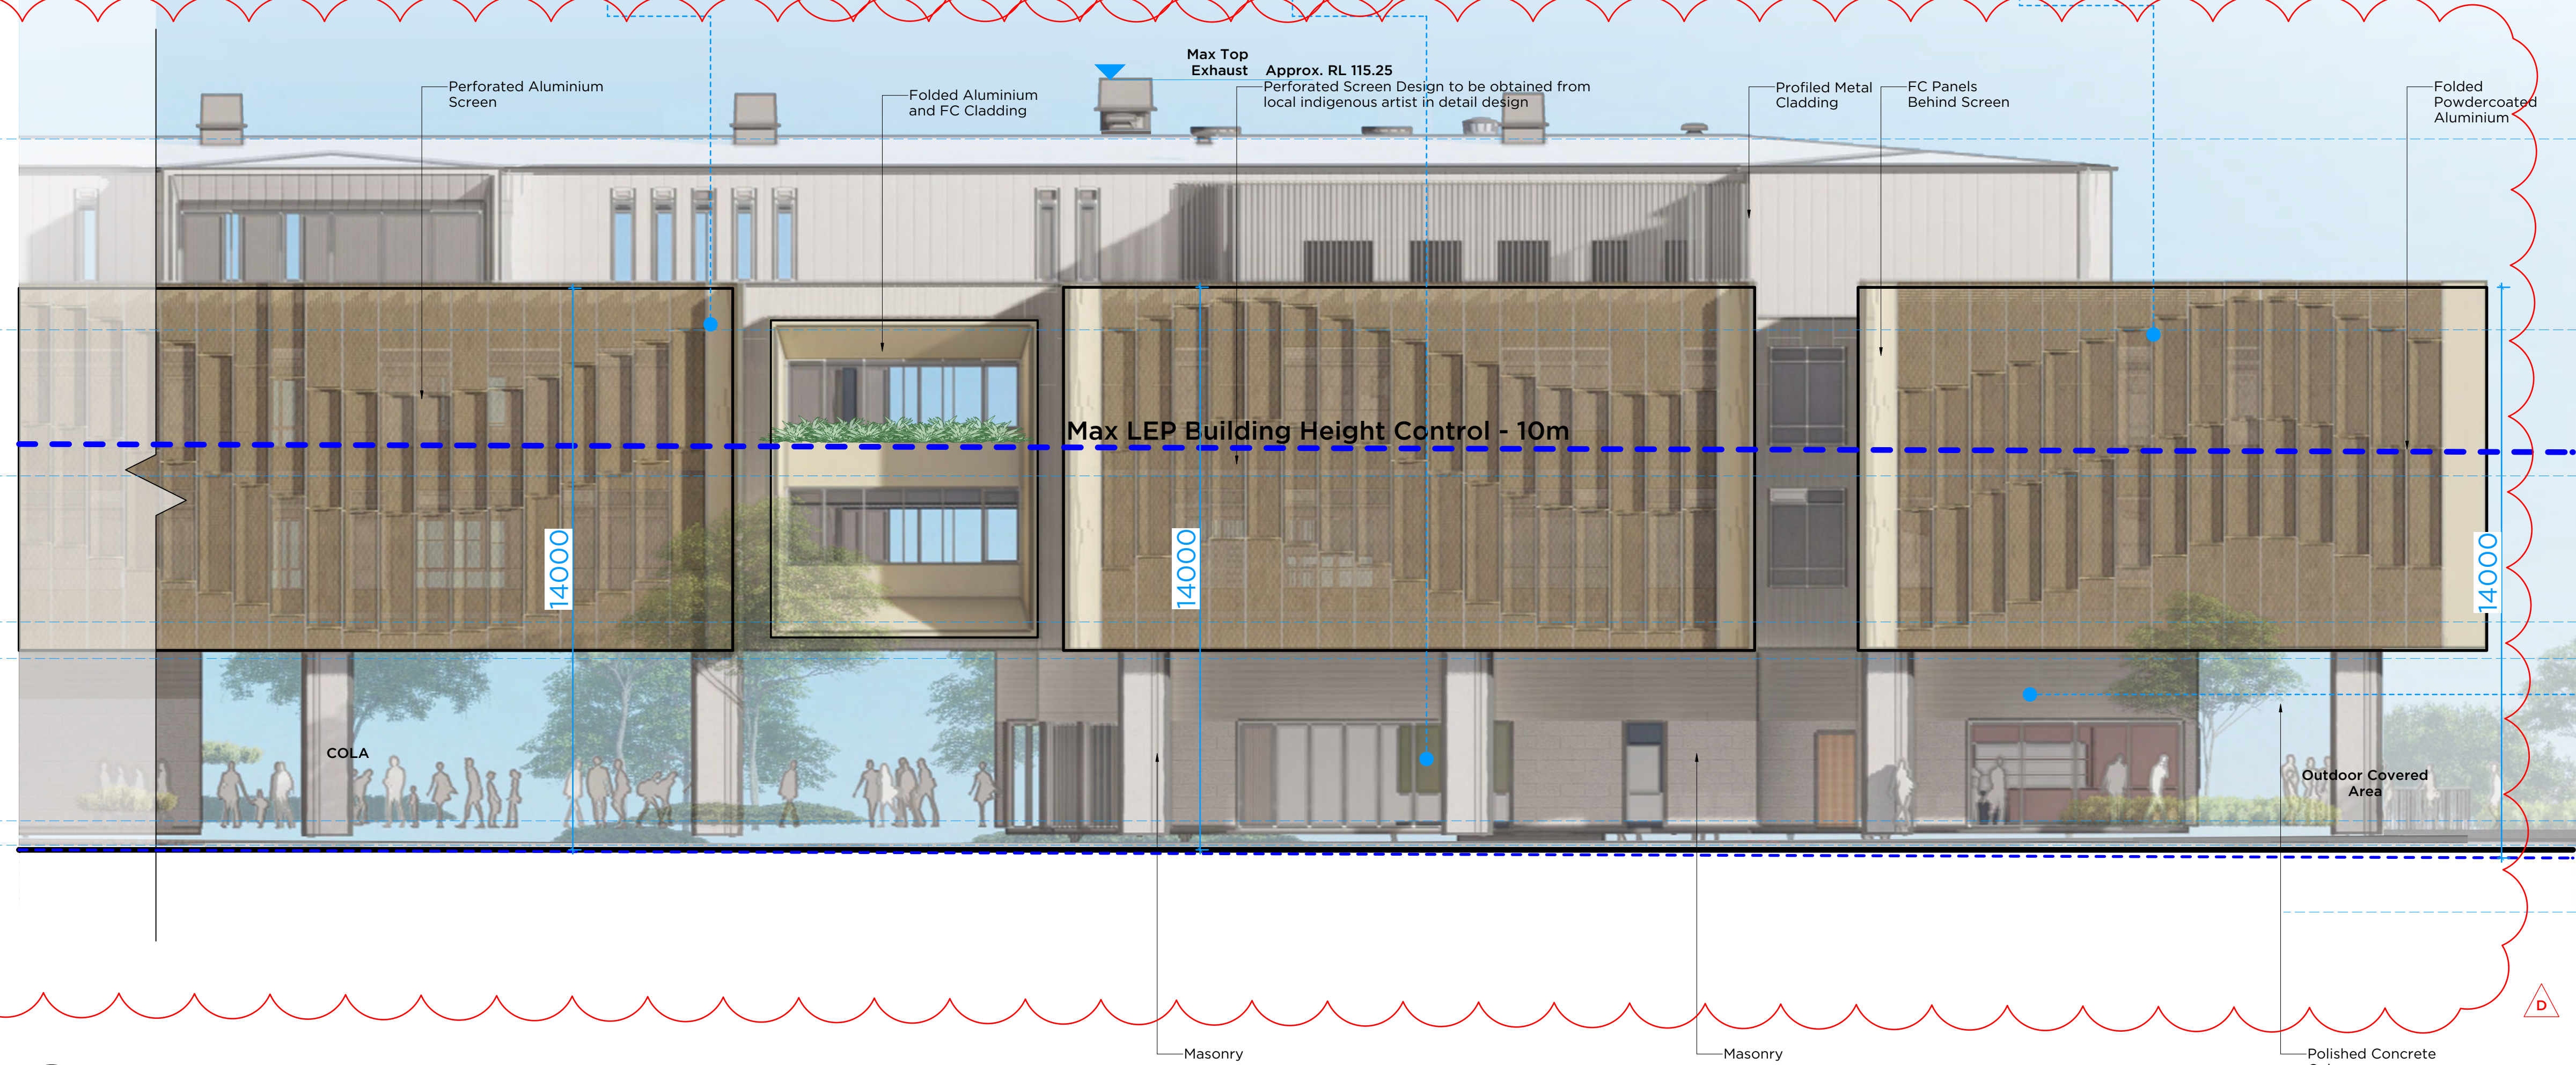

02 ELEVATION
East Elevation (Part 2)
Scale 1:100

- MODIFICATION AMENDMENT:**
- Perforated metal screen development with folded profile.
 - Standardised masonry facade to use of block only.
 - Mechanical vents and exhausts added.
 - Simplified ground level concrete columns.
 - Screen to additional level 3 plant room to match colour of adjacent facade.
 - Ground level openings developed.
 - Planters removed on Eastern facade.

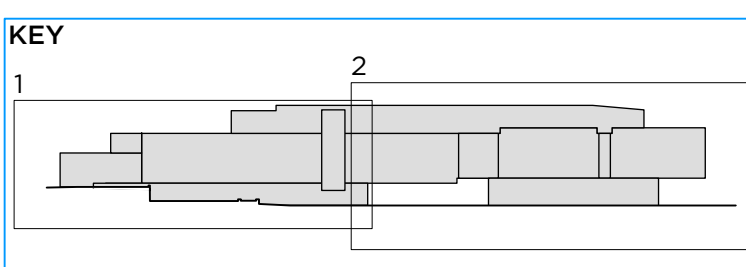

DATE	REVISION
25/6/24	Additional RLs added
06/05/24	Issue for Modification
07/04/23	Response to Submission
16/9/22	SSD Submission
08/8/22	SSD Submission
18/7/22	ISSUE FOR CLIENT APPROVAL
18/07/22	ISSUE

DO NOT SCALE DIMENSIONS. USE DIMENSIONS ONLY.
CHECK ALL DIMENSIONS IN THIS SET BEFORE ANY MANUFACTURING OR CONSTRUCTION.

0mm 50mm 100mm

3015 WCC Campus Heart A

William Clarke College




Stage 1 Elevations

10 Morris Grove, Kellyville


DATE: Aug 2022 DRAWN: LL PROJECT: DA211

SCALE: 1:100@A0 CHECK: AP


REVISION: E

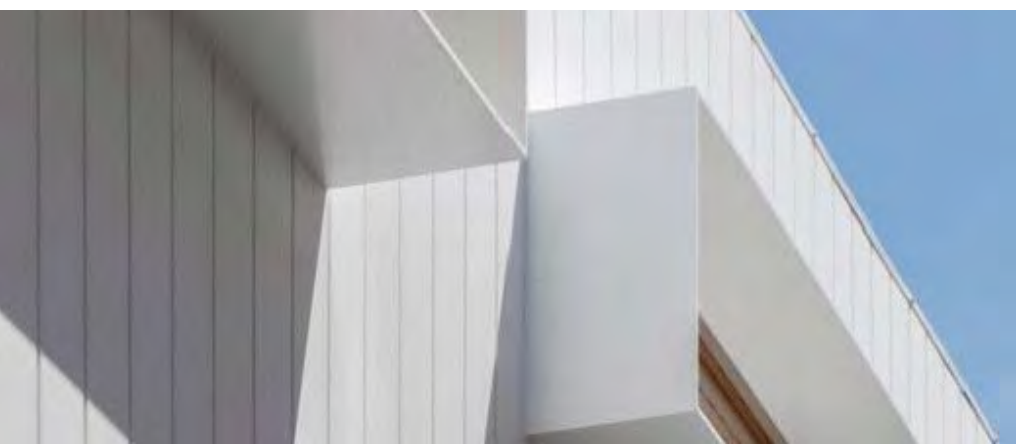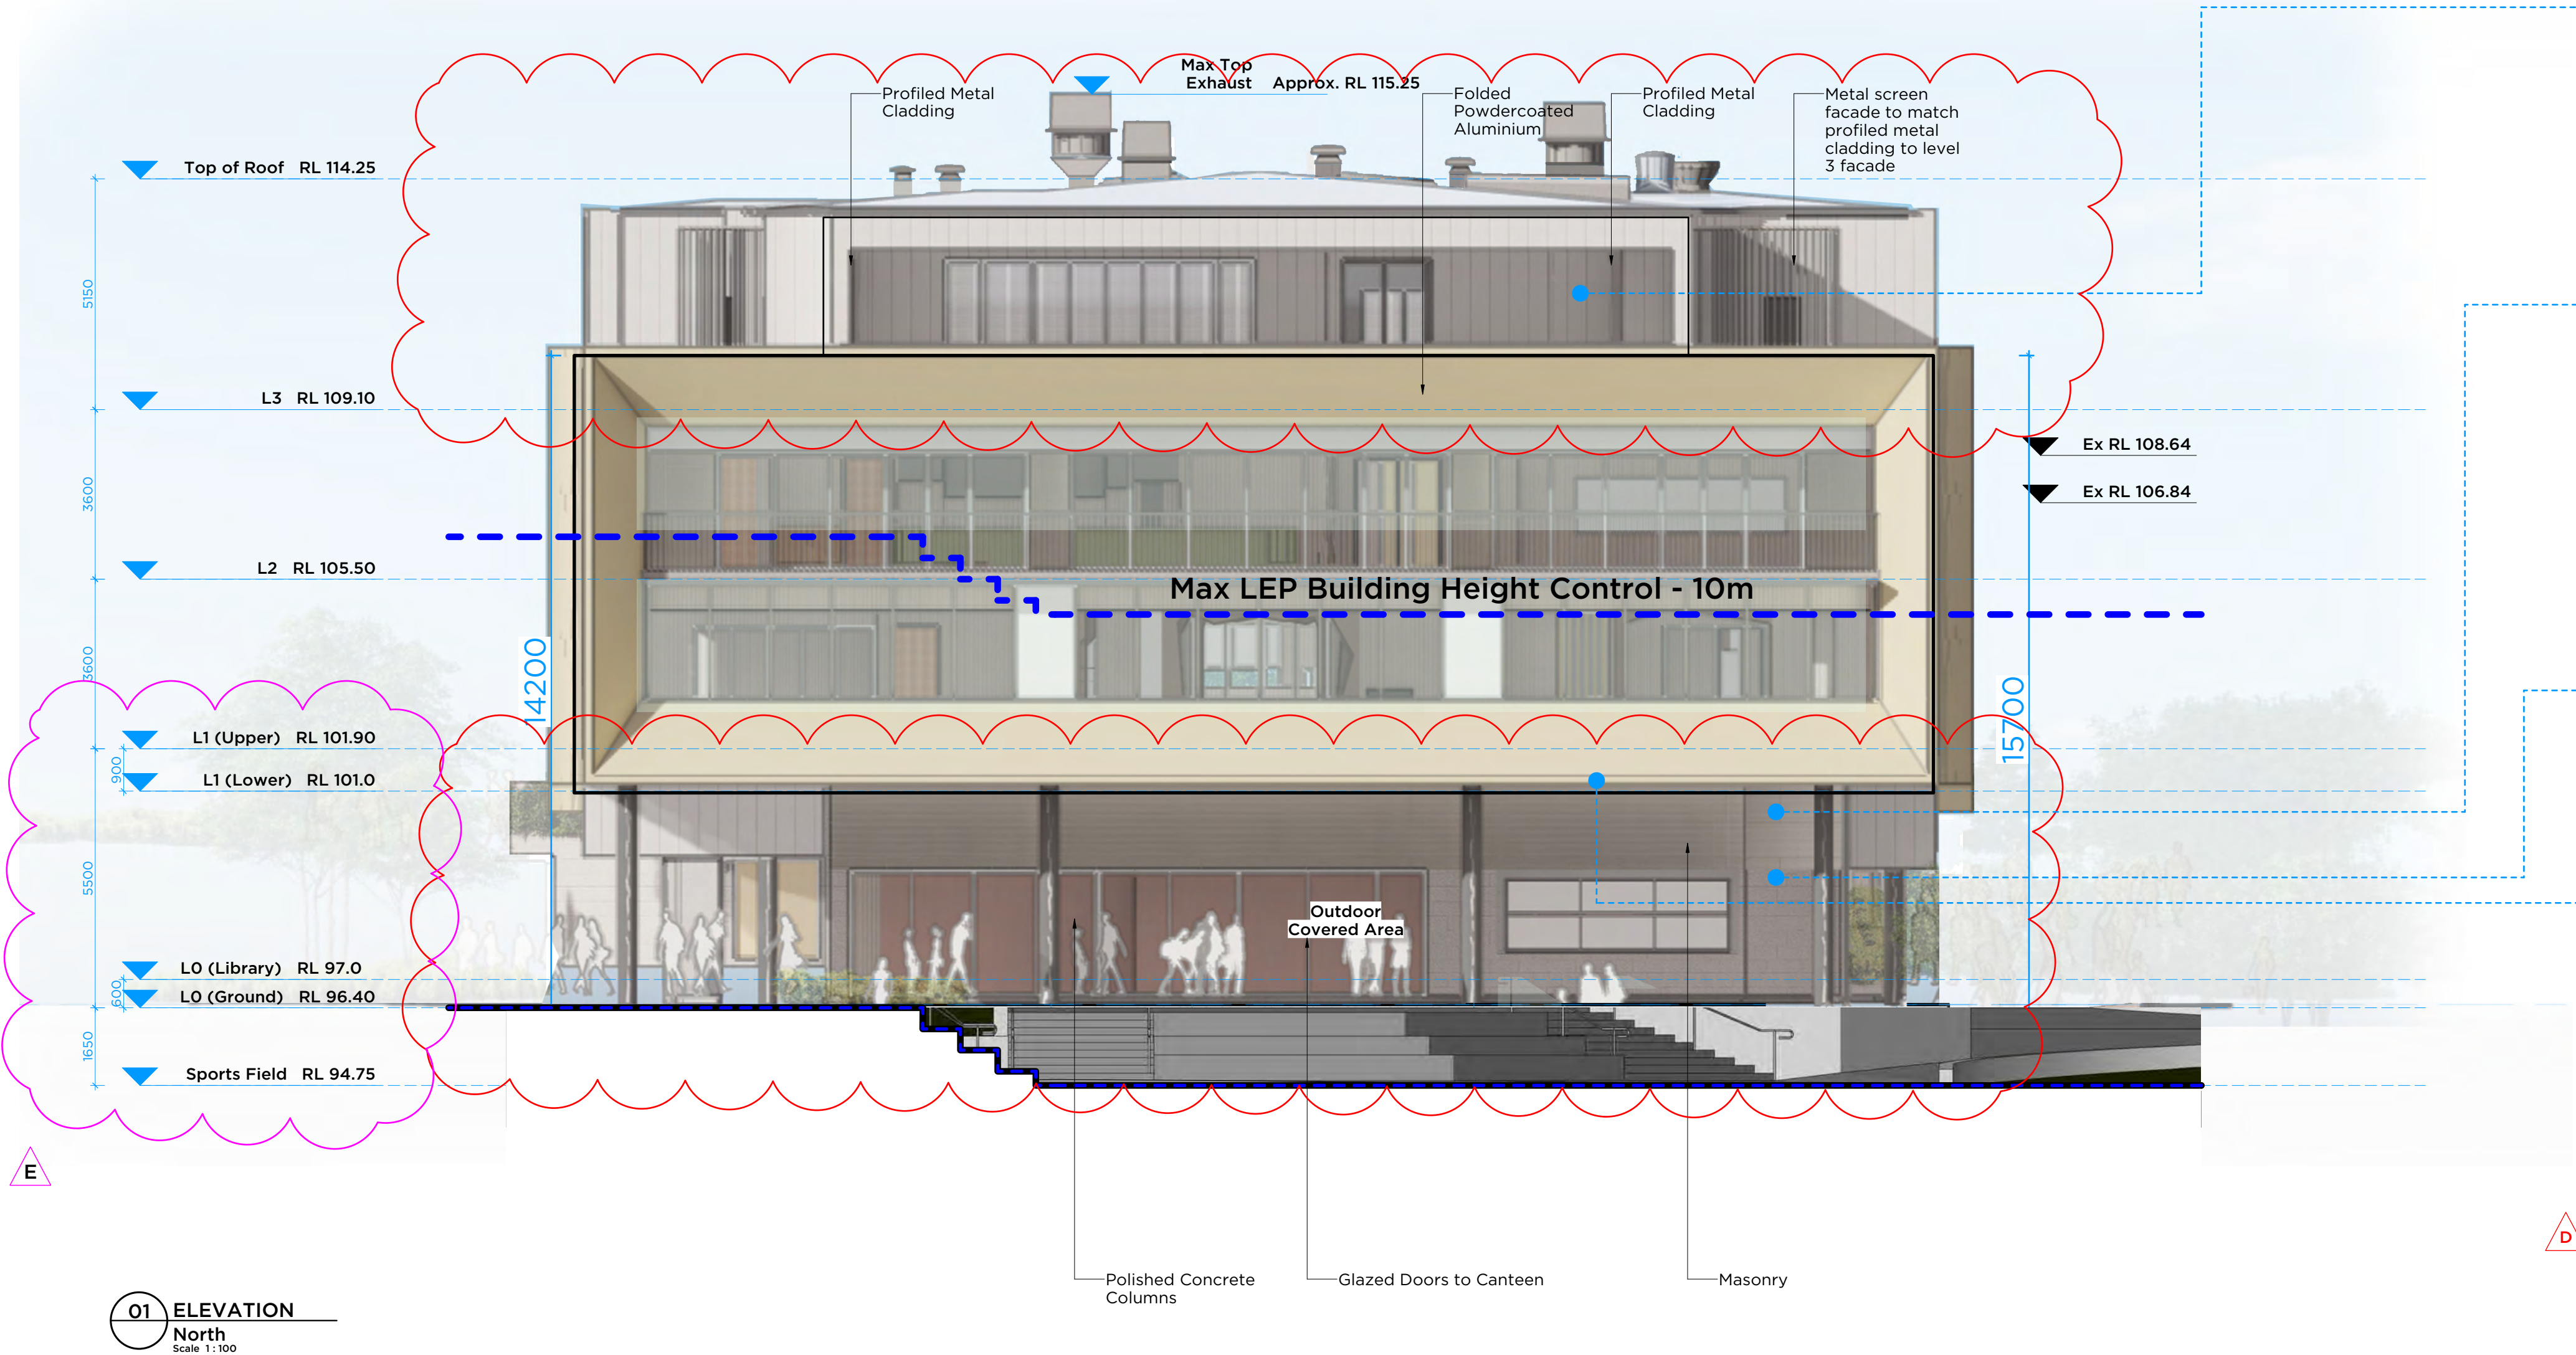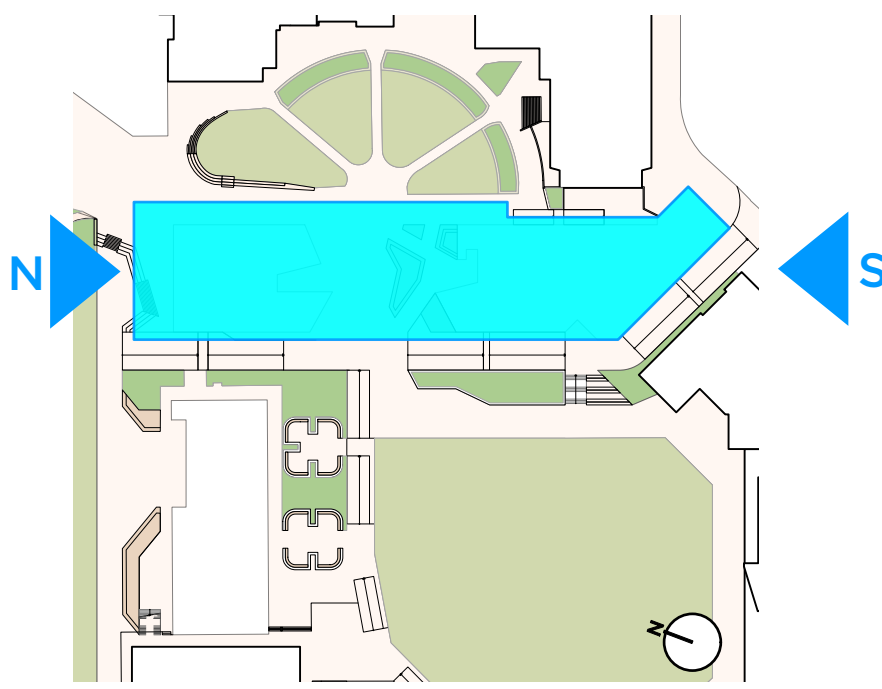


Light toned profiled metal cladding to blend with sky and reduce visual impact of building mass

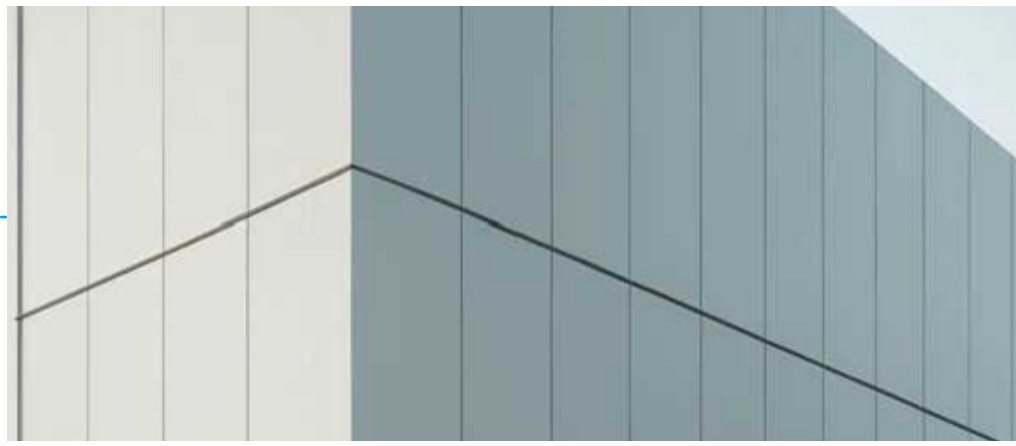

CFC panels colour light toned

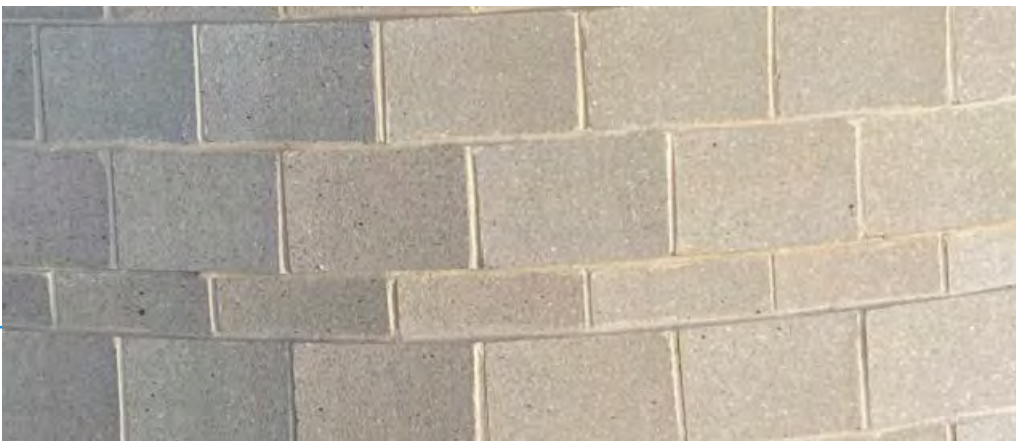


Sandstone blockwork to match newer buildings in the college

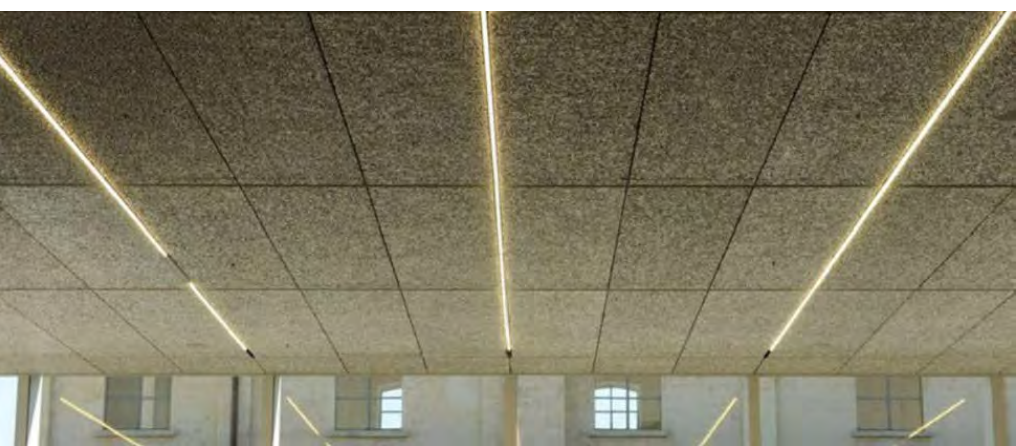


FC Soffit - Artwork/Designs to be obtained from local Indigenous Artist in Detail Design Phase

- MODIFICATION AMENDMENT:**
- Standardised masonry facade to use of block only.
 - Mechanical vents and exhausts added.
 - Simplified ground level concrete columns.
 - Cafe facade openings developed.
 - Planters removed on Northern facade.


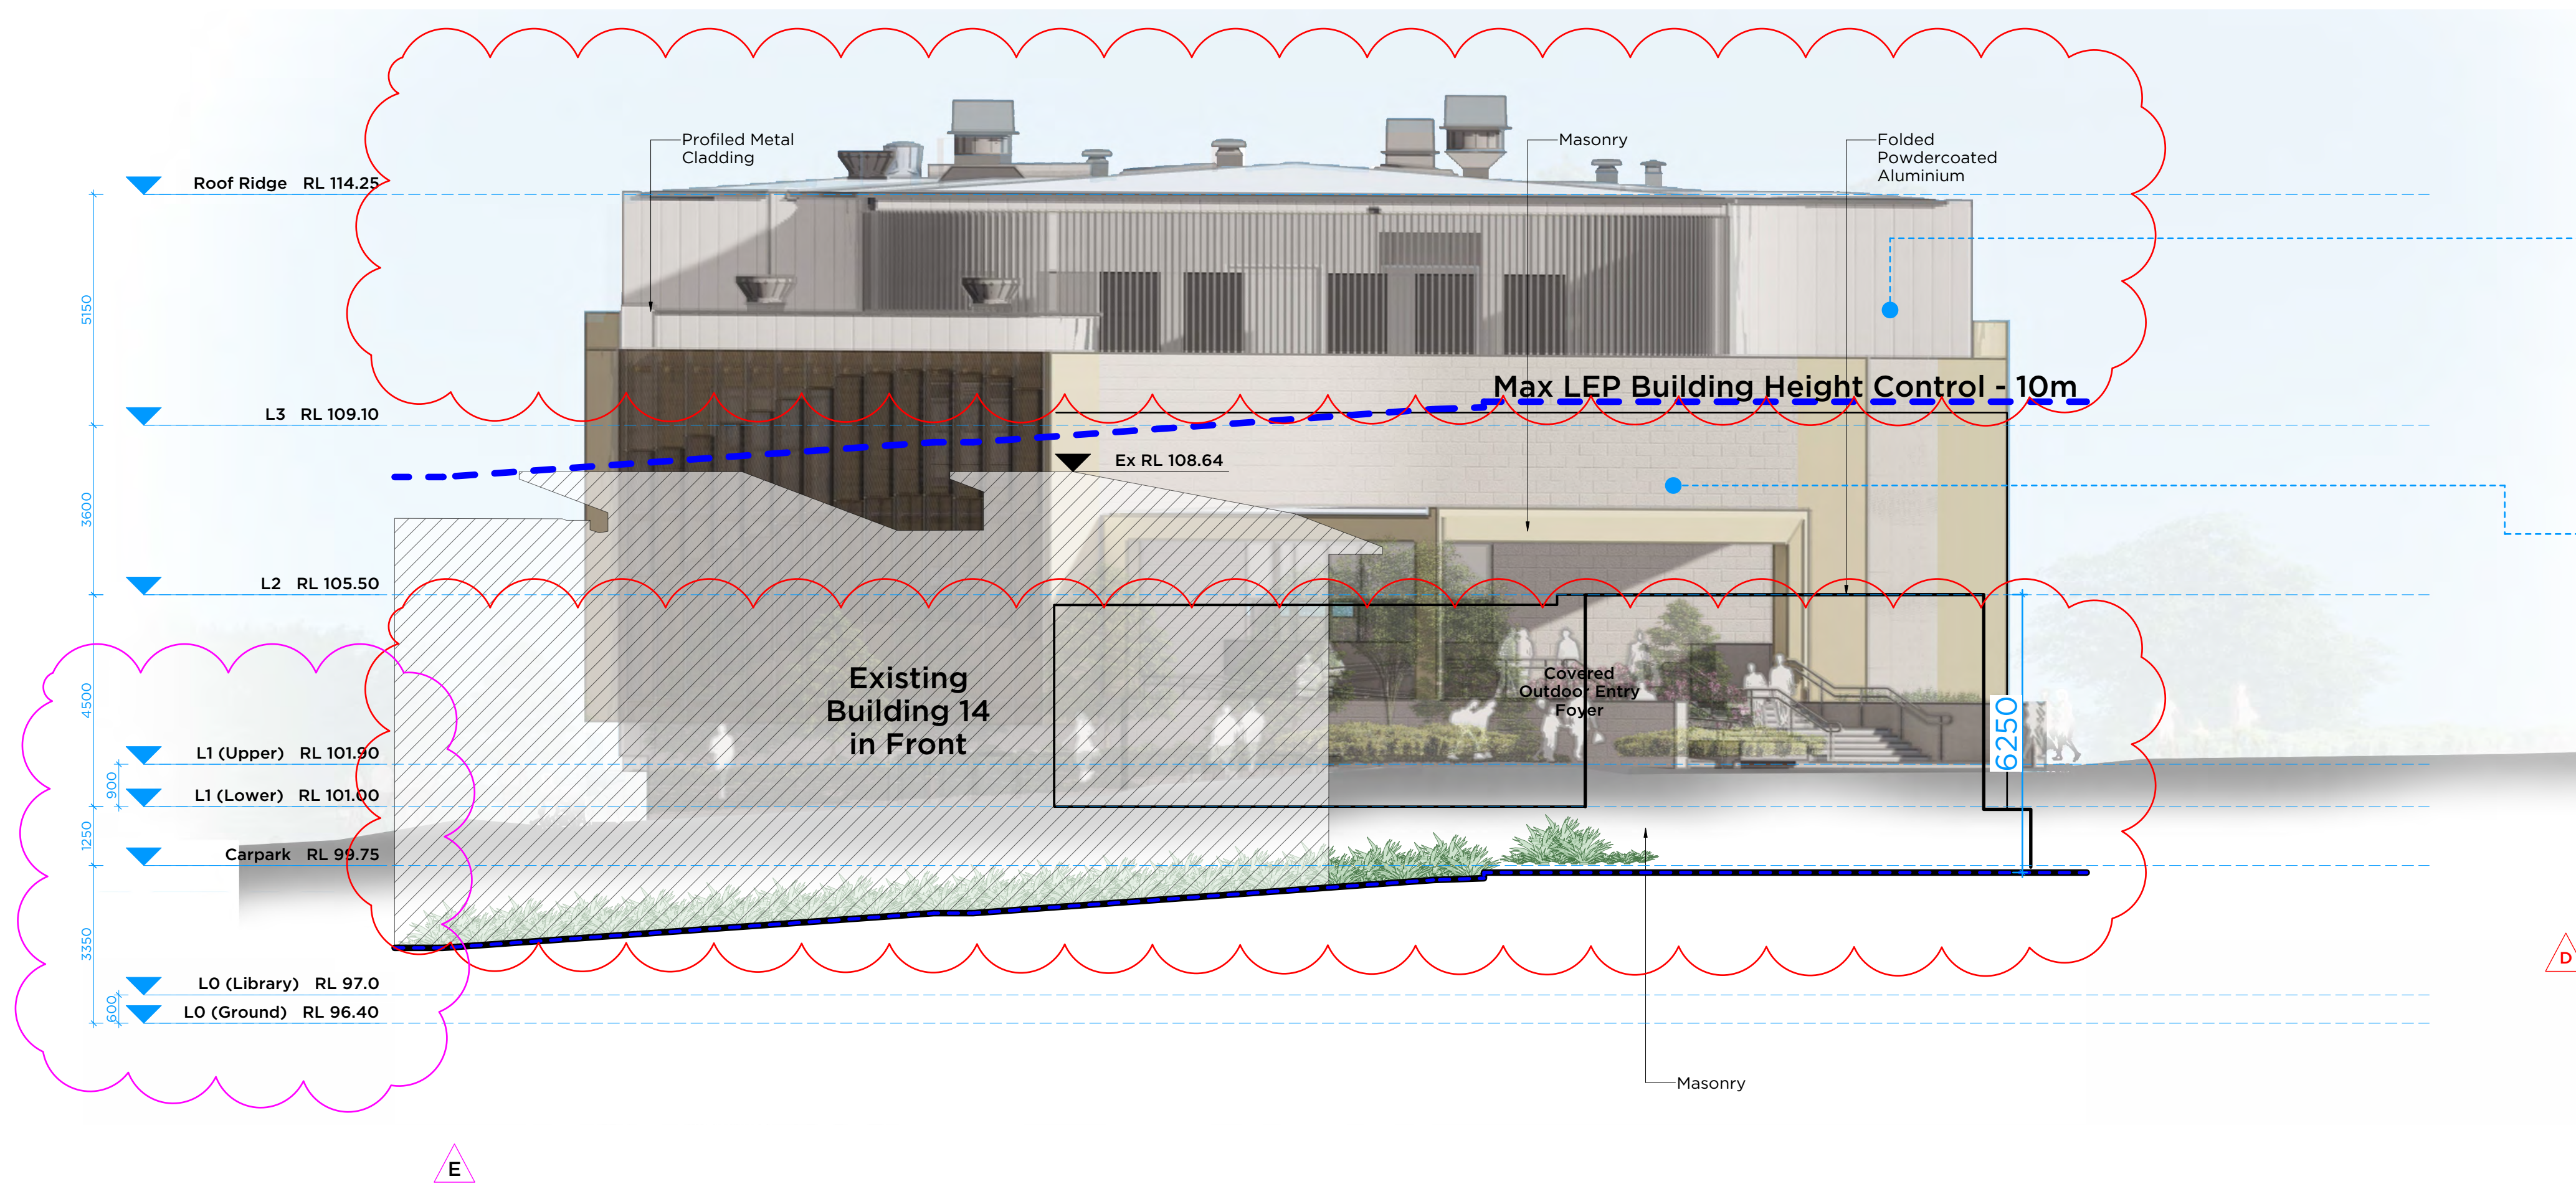


Light toned profiled metal cladding to blend with sky and reduce visual impact of building mass

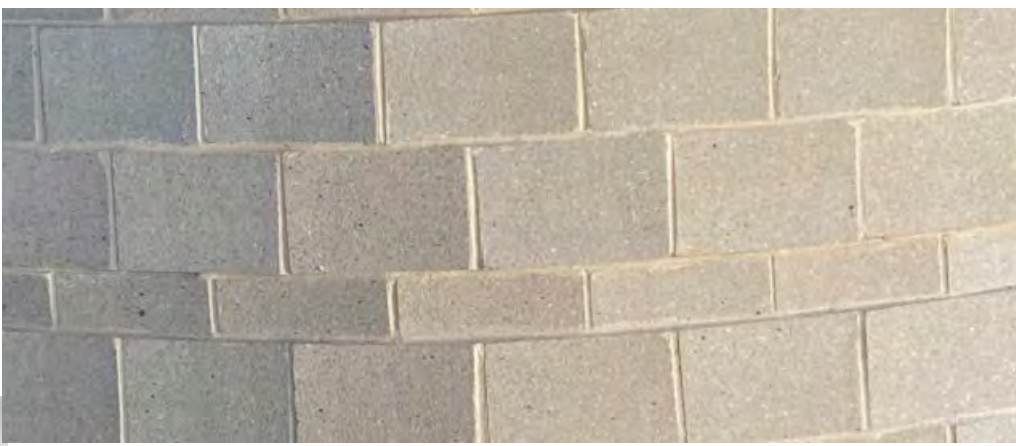


Sandstone blockwork to match newer buildings in the college


- MODIFICATION AMENDMENT:**
- Mechanical vents and exhausts added.
 - Remove screen to Primary entry
 - Screen to additional level 3 plant room to match colour of adjacent facade
 - Extent of awning roof above Primary Entry reduced.

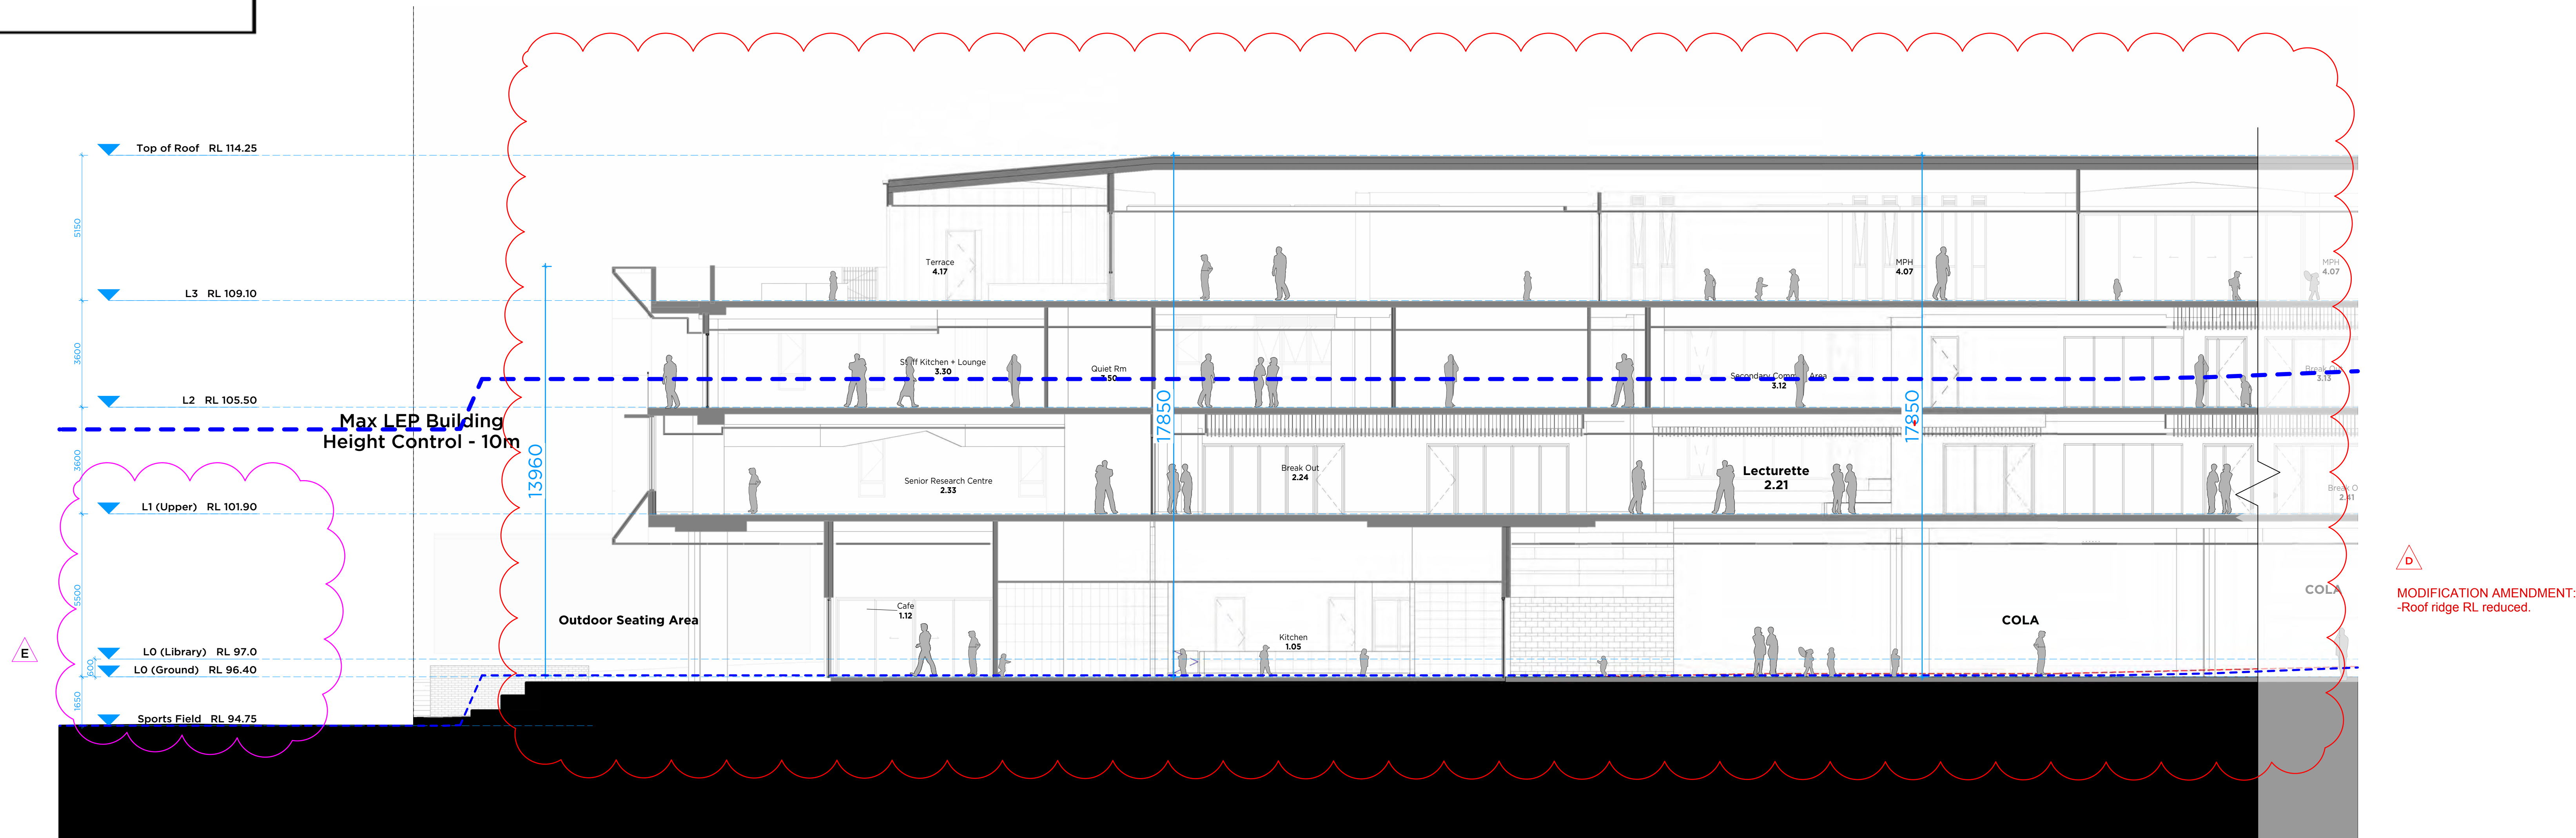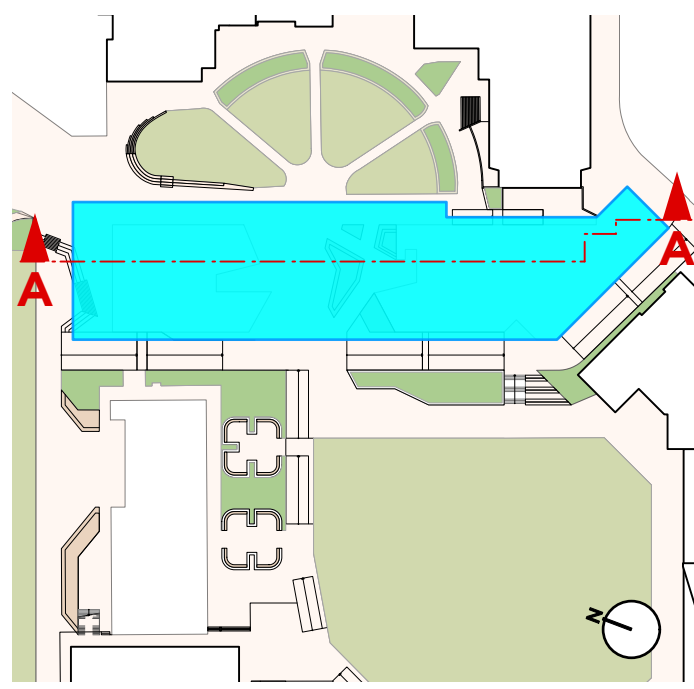

01 SECTION
Section A (Part 1)
Scale 1:100


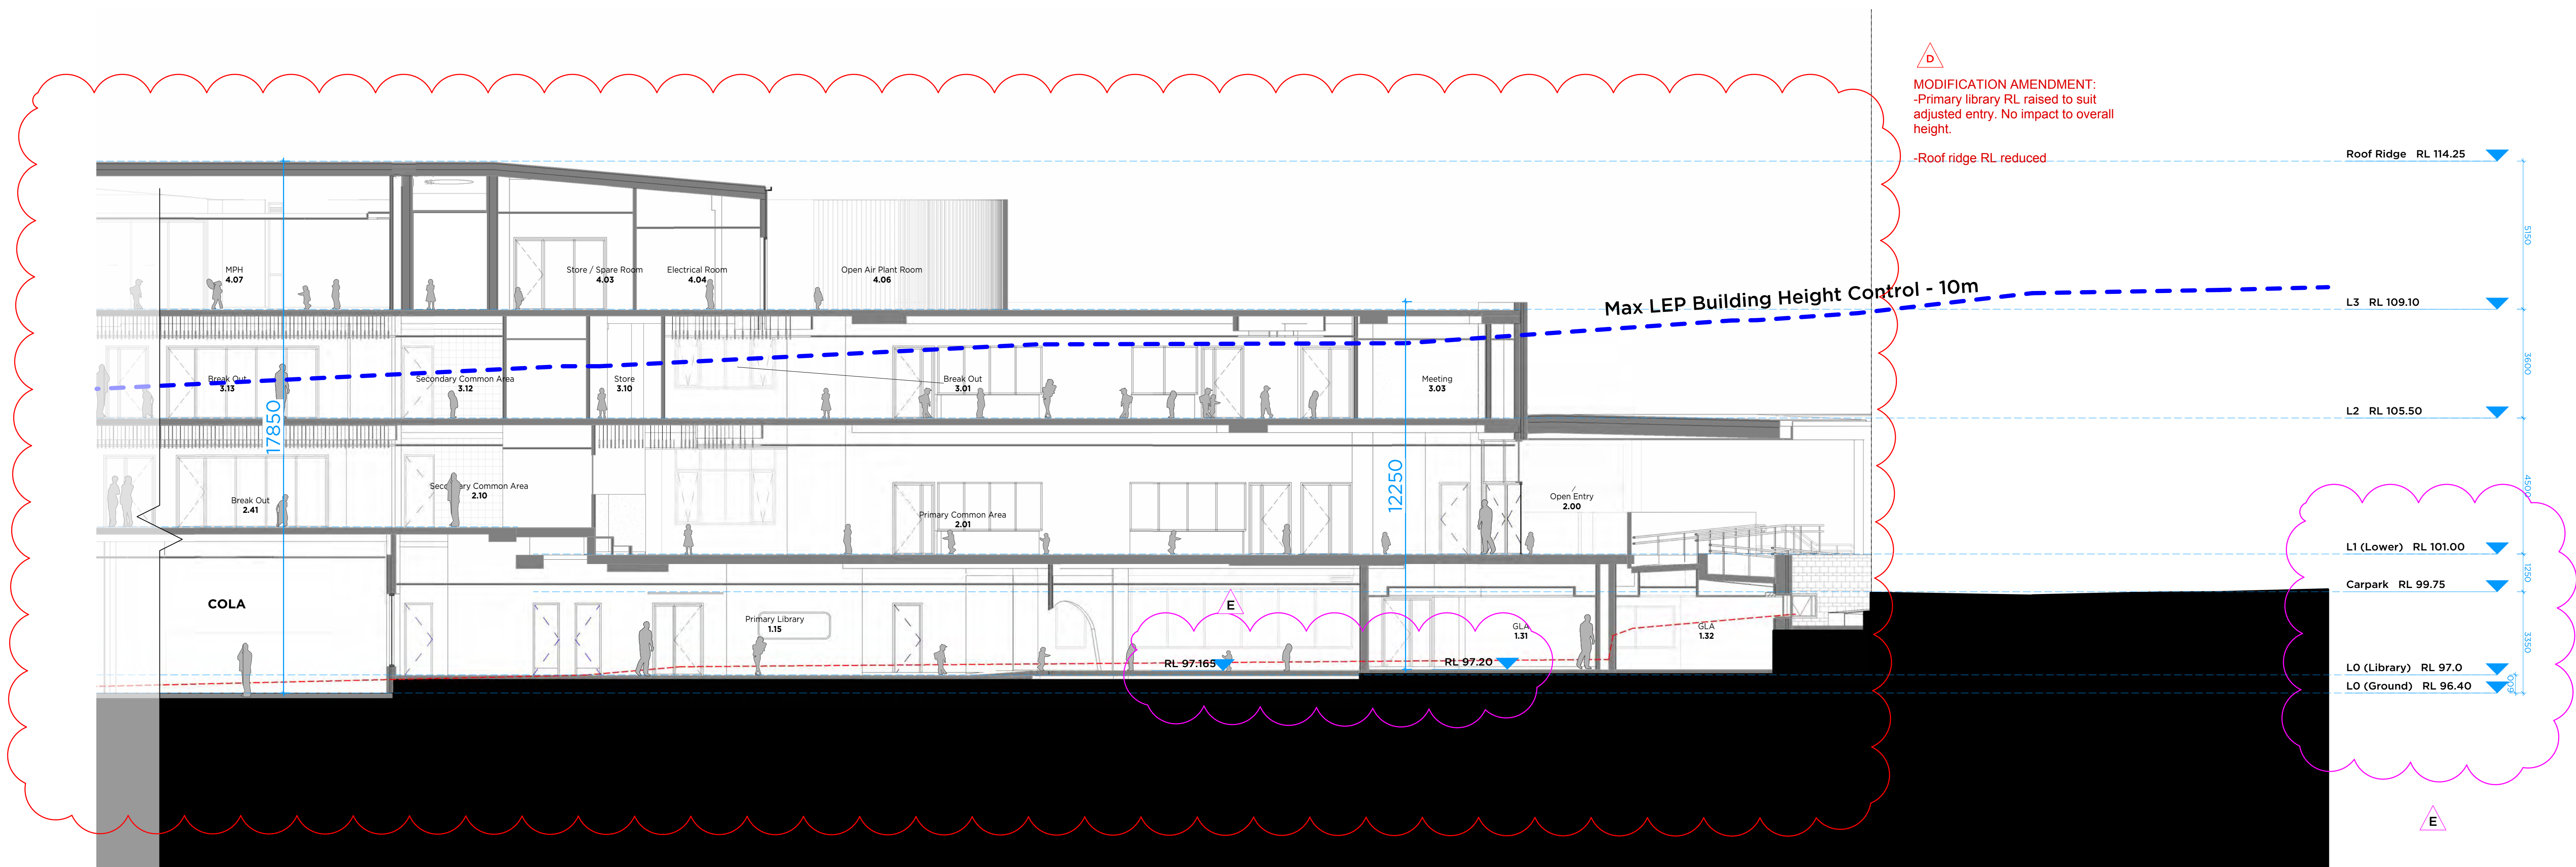


02 SECTION
Section A (Part 2)
Scale 1:100

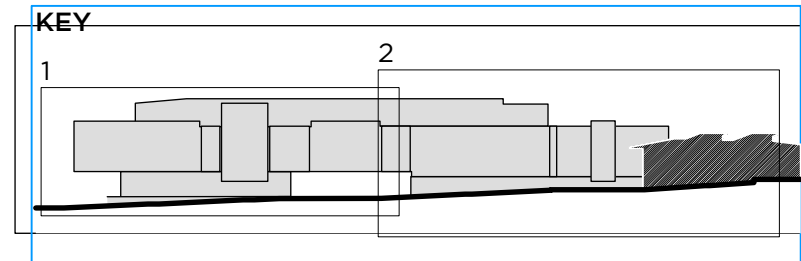


E	25/6/24	Additional RLs added
D	06/05/24	Issue for Modification
C	17/04/23	Response to Submission
B	16/9/22	SSD Submission
A	16/9/22	SSD Submission
PI	16/7/22	ISSUE FOR CLIENT APPROVAL
SSD	DATE	REVISION

DO NOT SCALE DIMENSIONS, USE DIMENSIONS ONLY
CHECK ALL DIMENSIONS IN THIS SET FOR ANY INCONSISTENCIES OR CONFLICTS

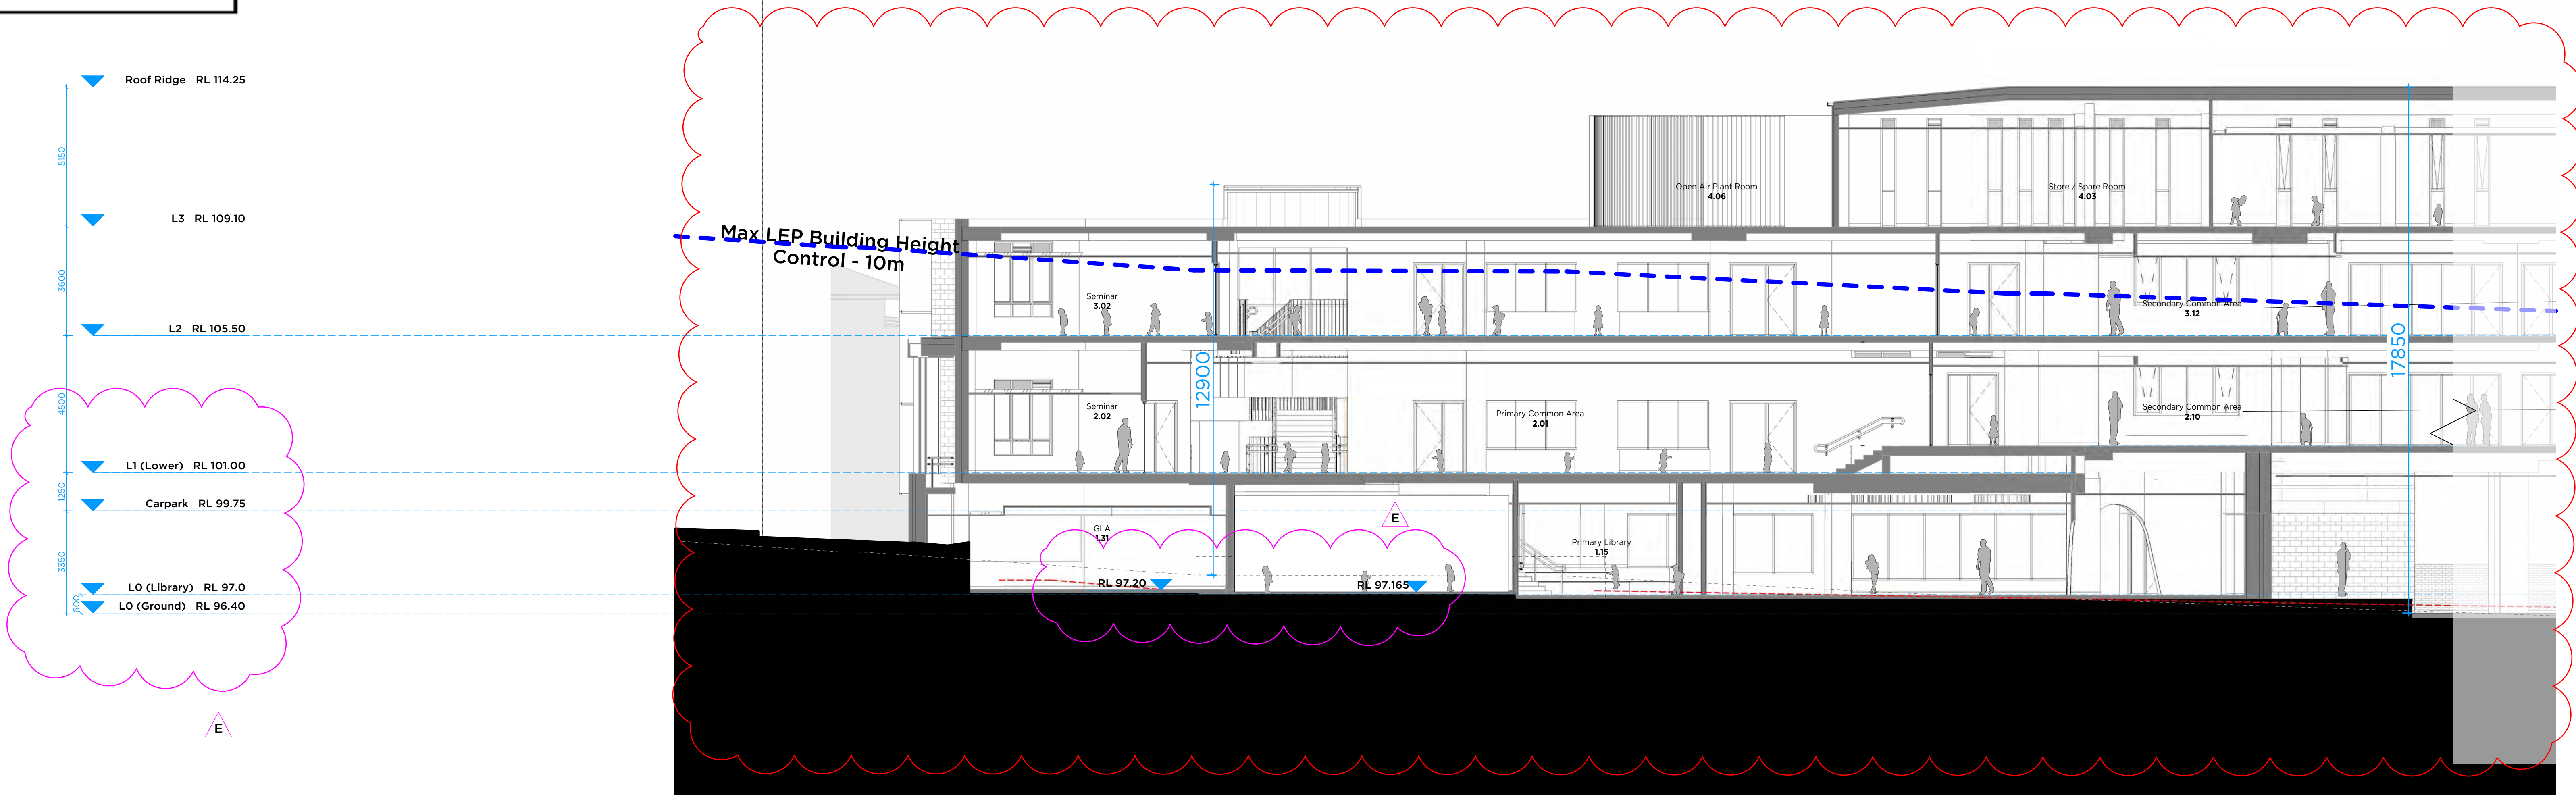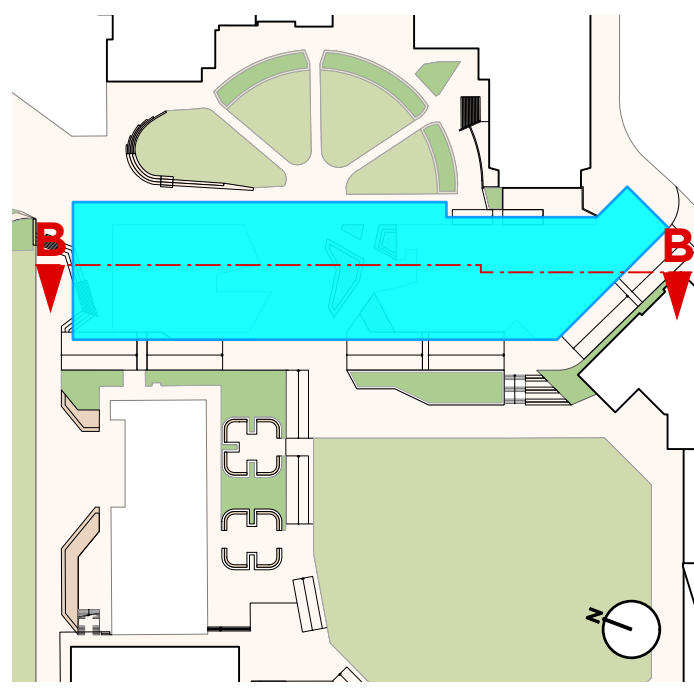


01 SECTION
Section B (Part 1)
Scale 1:100

MODIFICATION AMENDMENT:
-Primary library RL raised to suit
adjusted entry. No impact to overall
height.
-Roof ridge RL reduced.


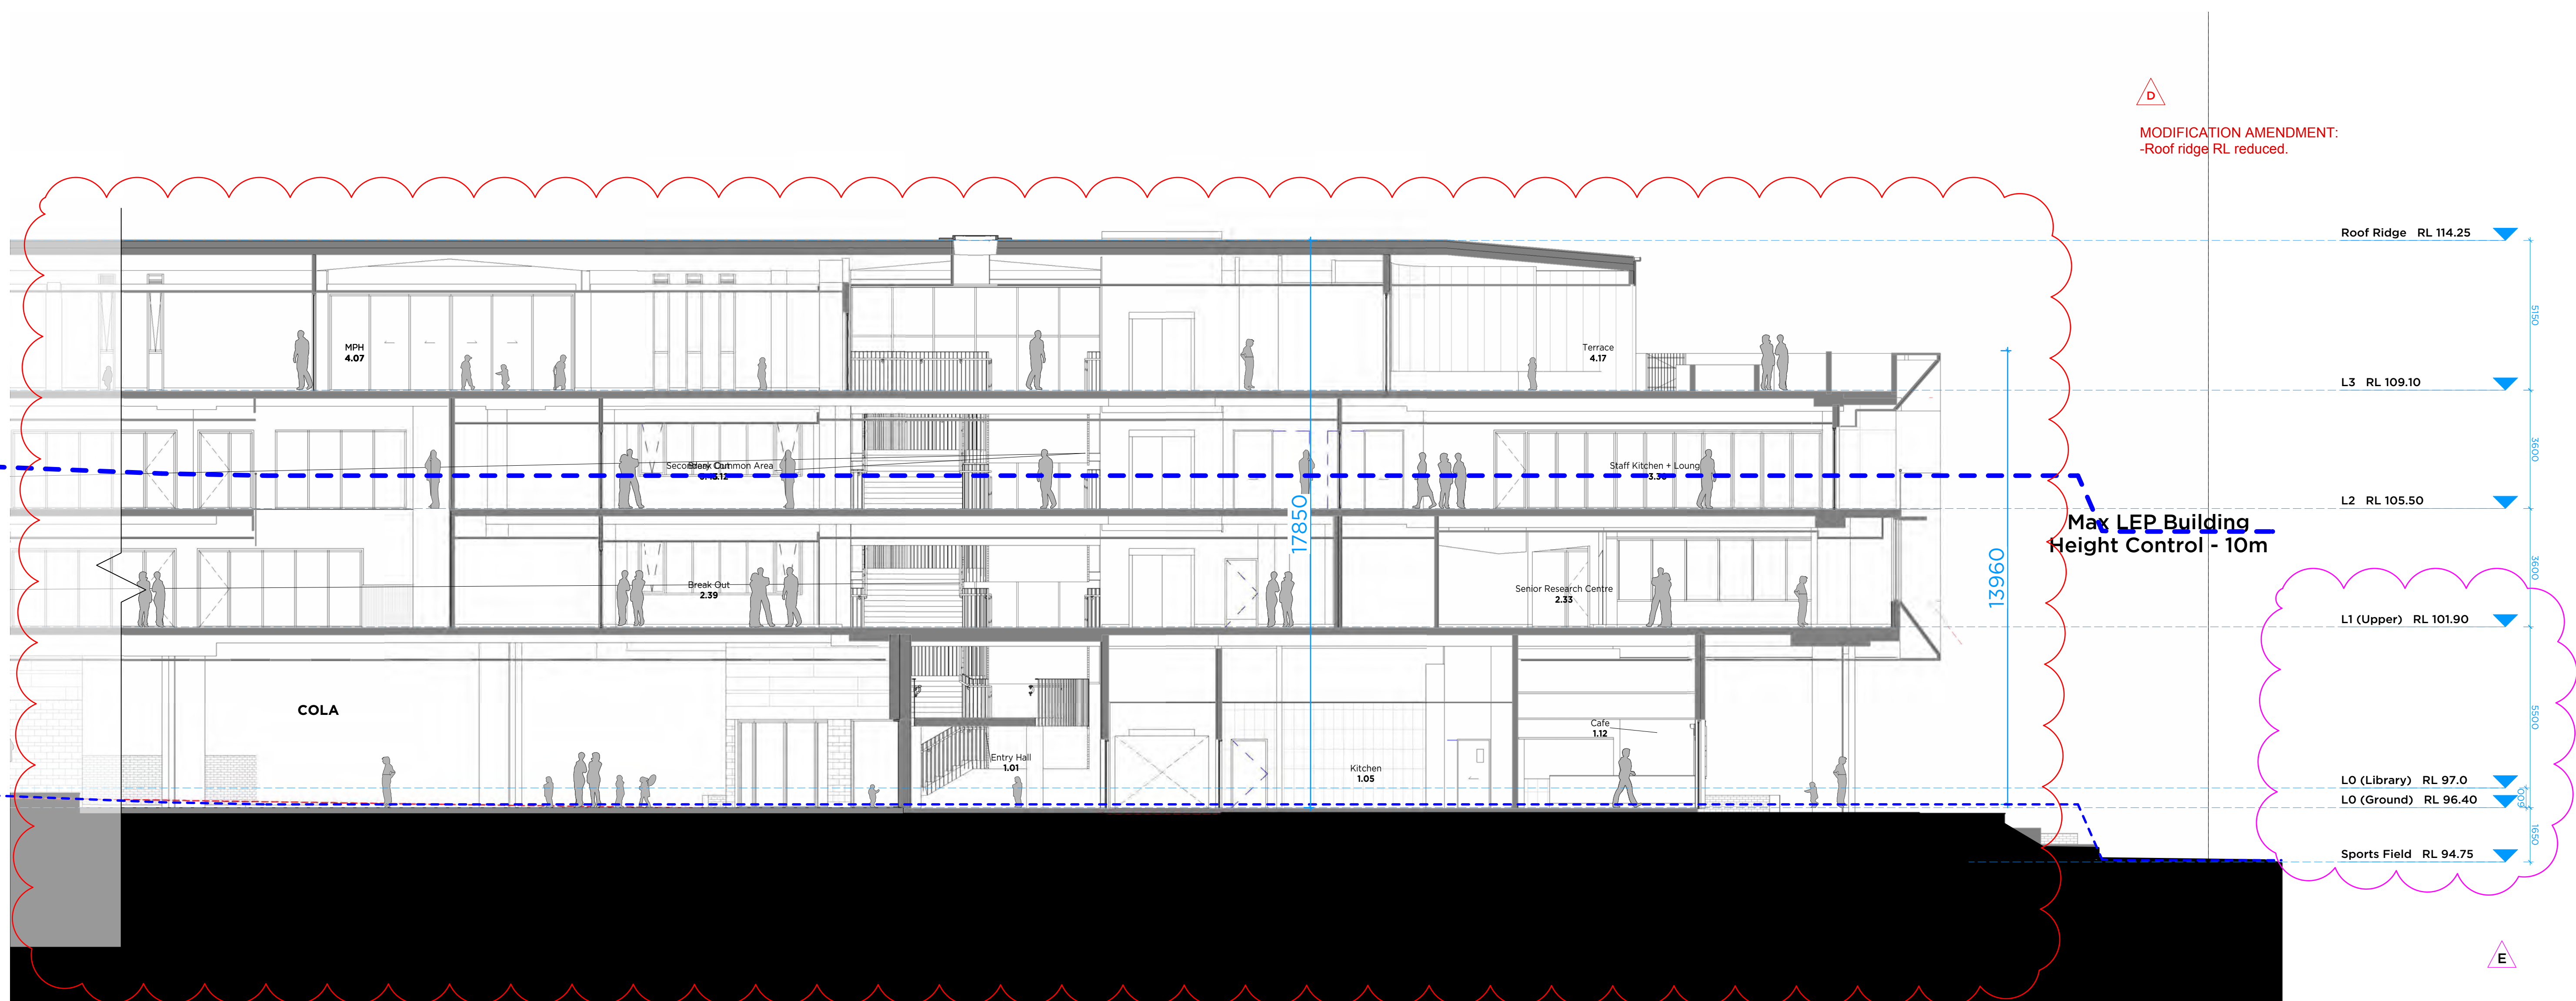


02 ELEVATION
Section B (Part 2)
Scale 1:100

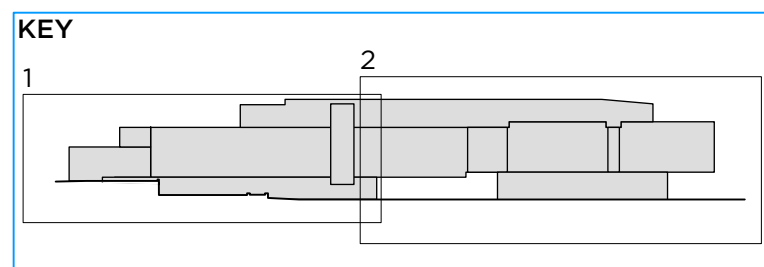


E	25/6/24	Additional RLs added
D	06/05/24	Issue for Modification
C	17/04/23	Response to Submission
B	16/9/22	SSD Submission
A	16/9/22	SSD Submission
PT	16/7/22	ISSUE FOR CLIENT APPROVAL
SSD	DATE	REVISION



DO NOT SCALE DIMENSIONS, USE DIMENSIONS ONLY
DIMENSIONS IN METRES TO ONE DECIMAL PLACE UNLESS OTHERWISE SPECIFIED

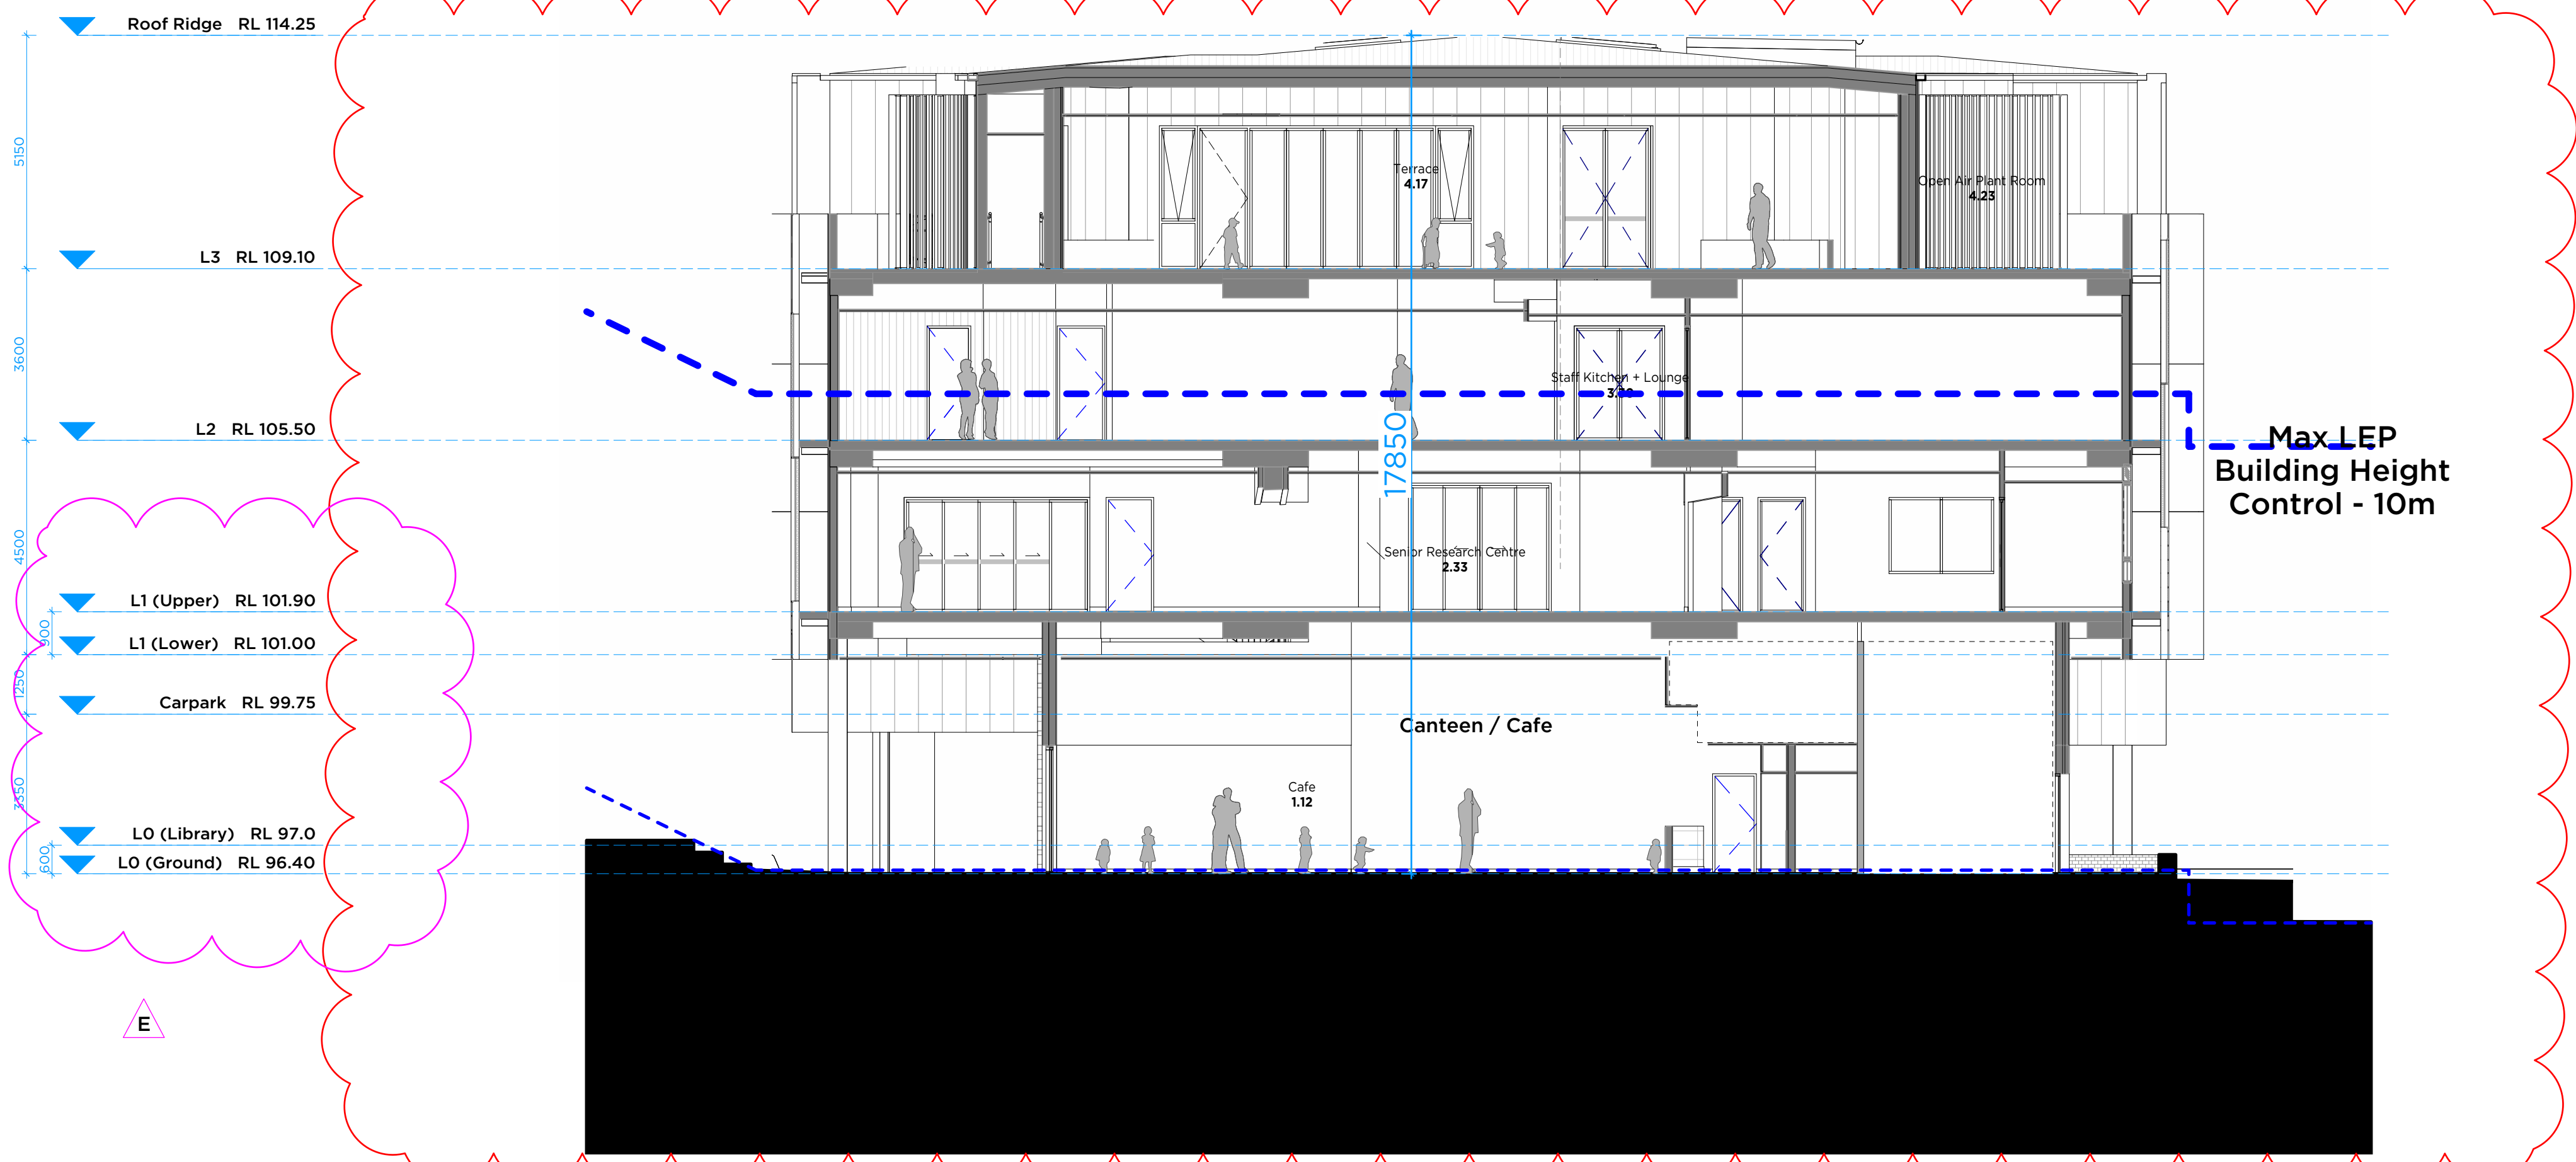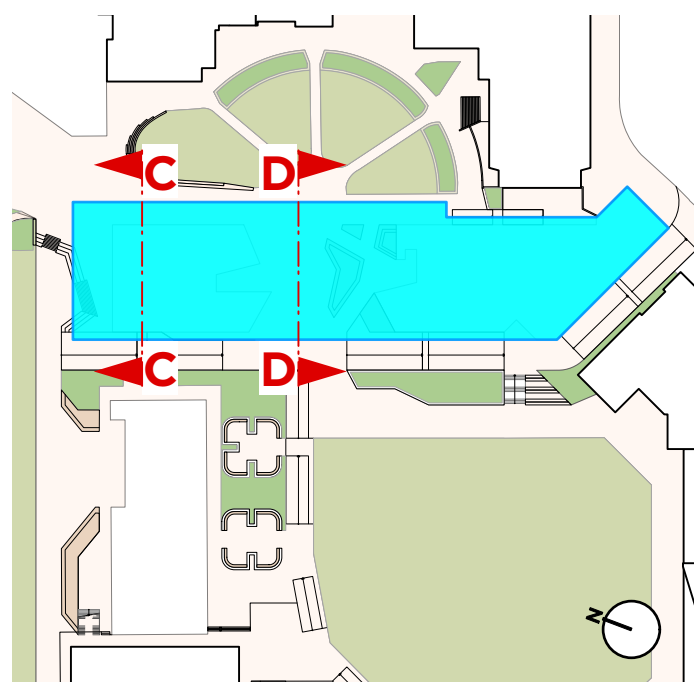


MODIFICATION AMENDMENT:
-Roof ridge RL reduced.
-Facade screen construction and project development

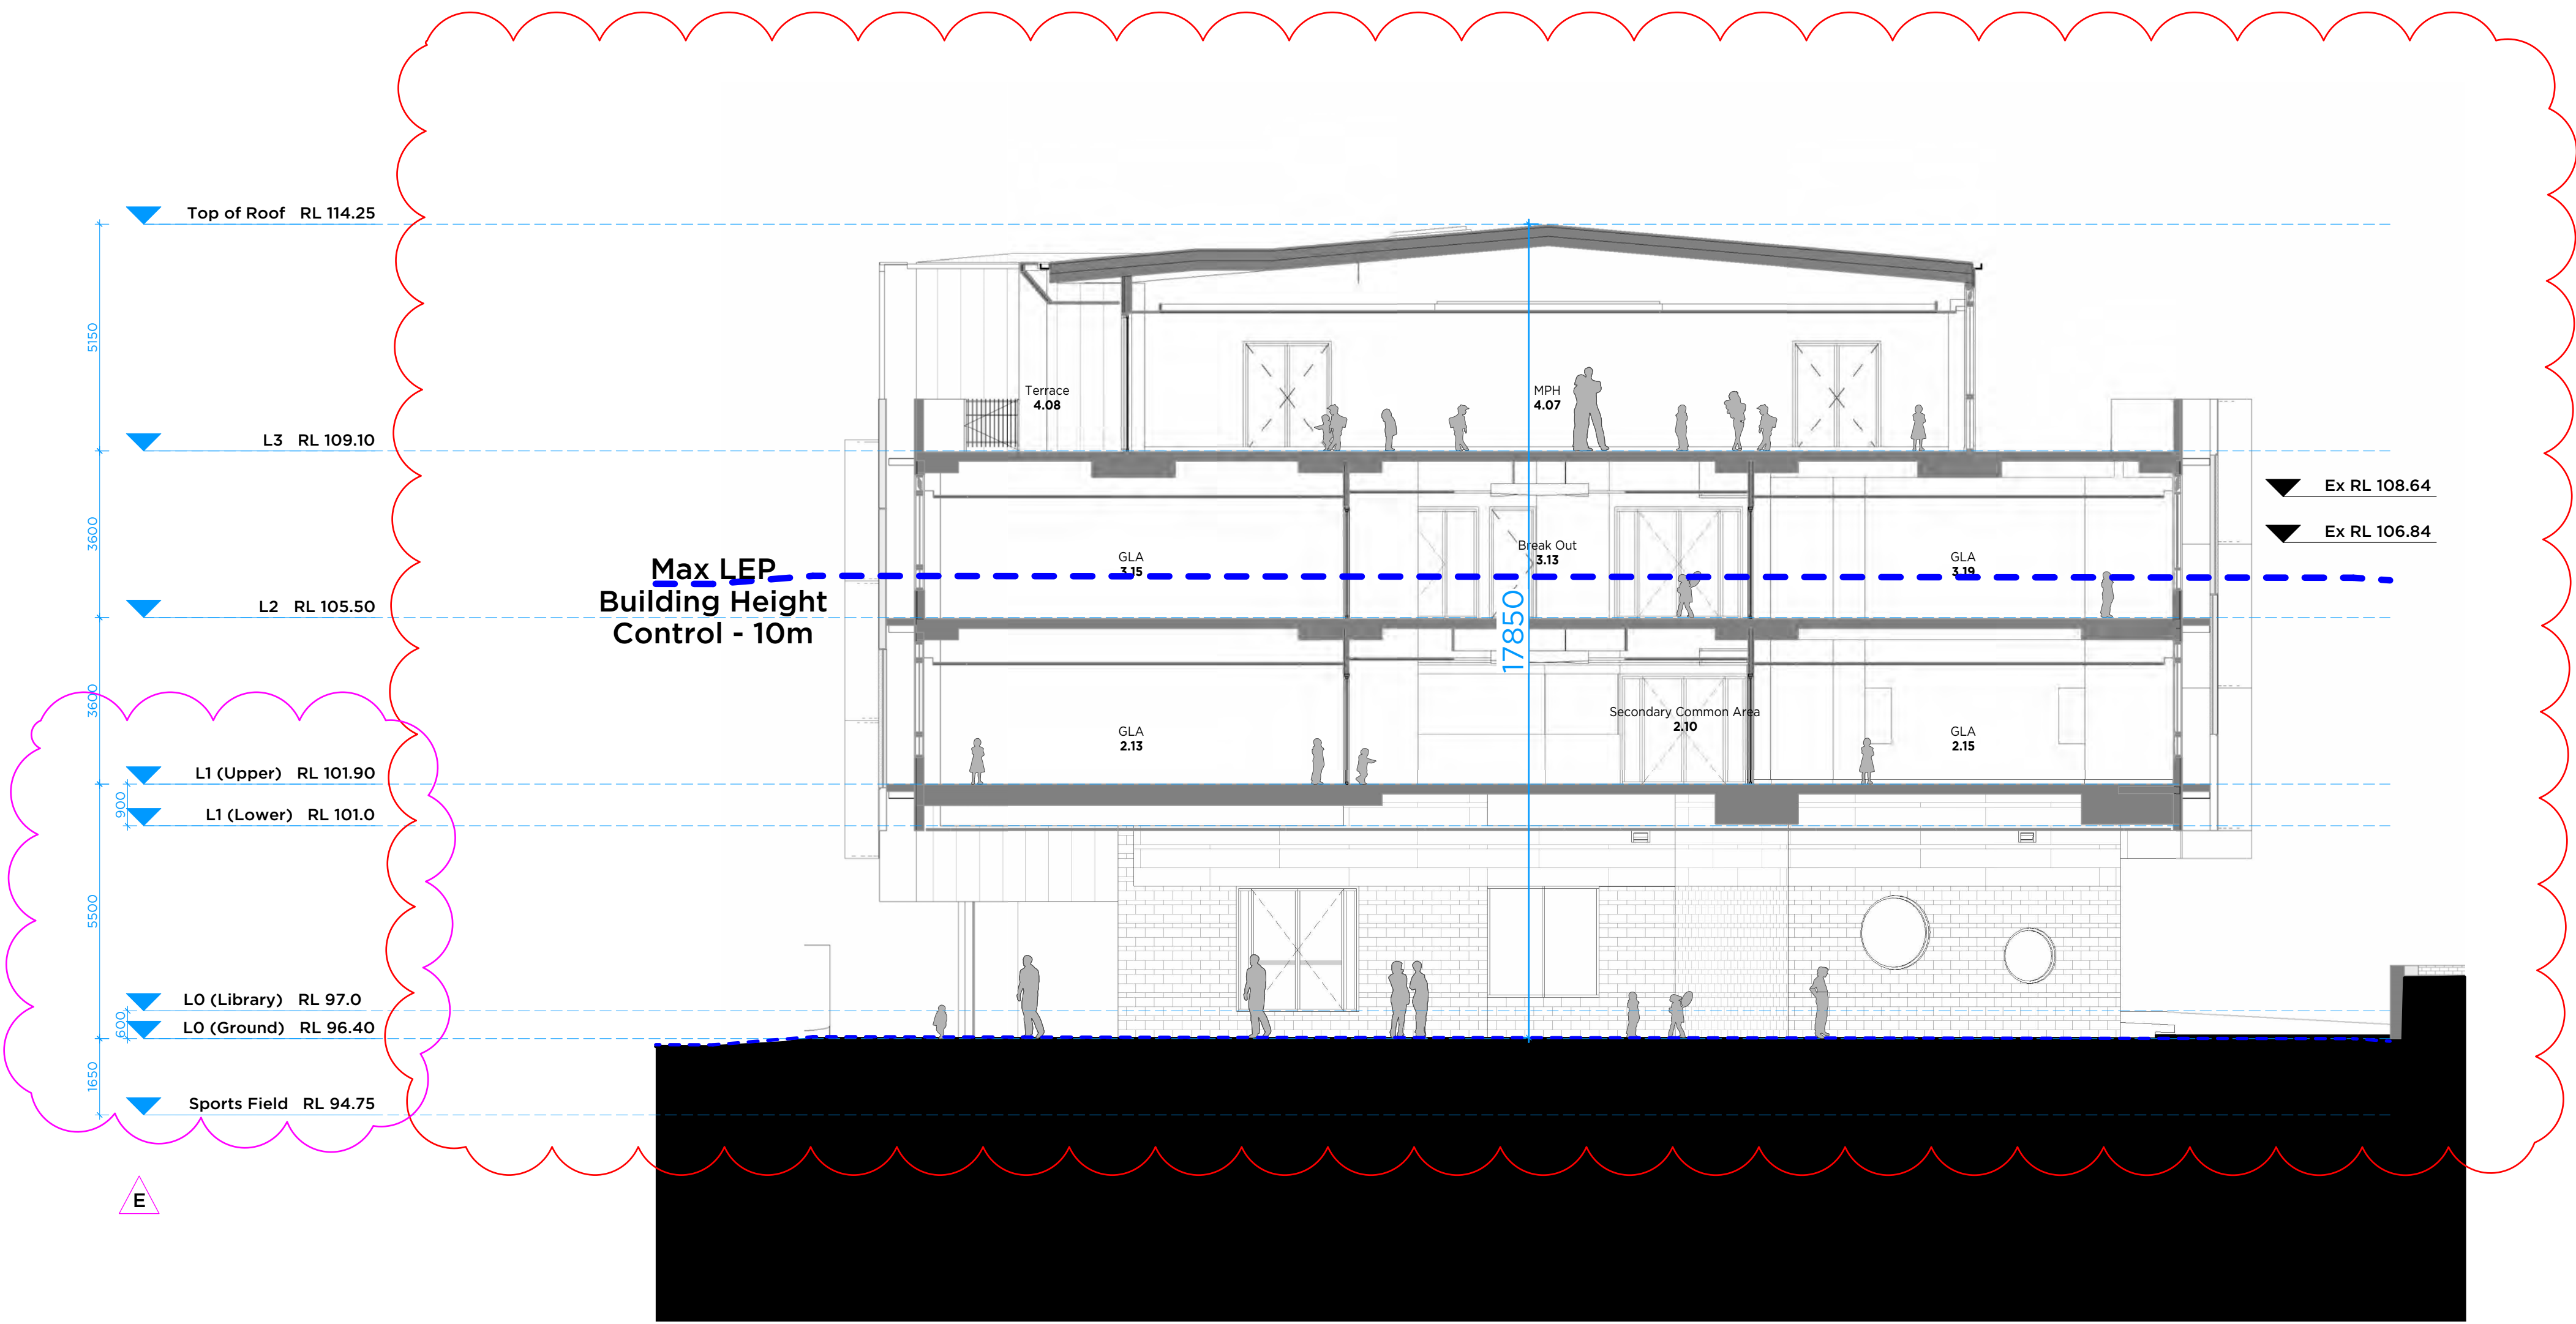


MODIFICATION AMENDMENT:
-Adjusted primary access points and COLA landscape interface.
-Level 2 void relocated.
-Roof ridge RL reduced.
-Facade screen construction and project development.

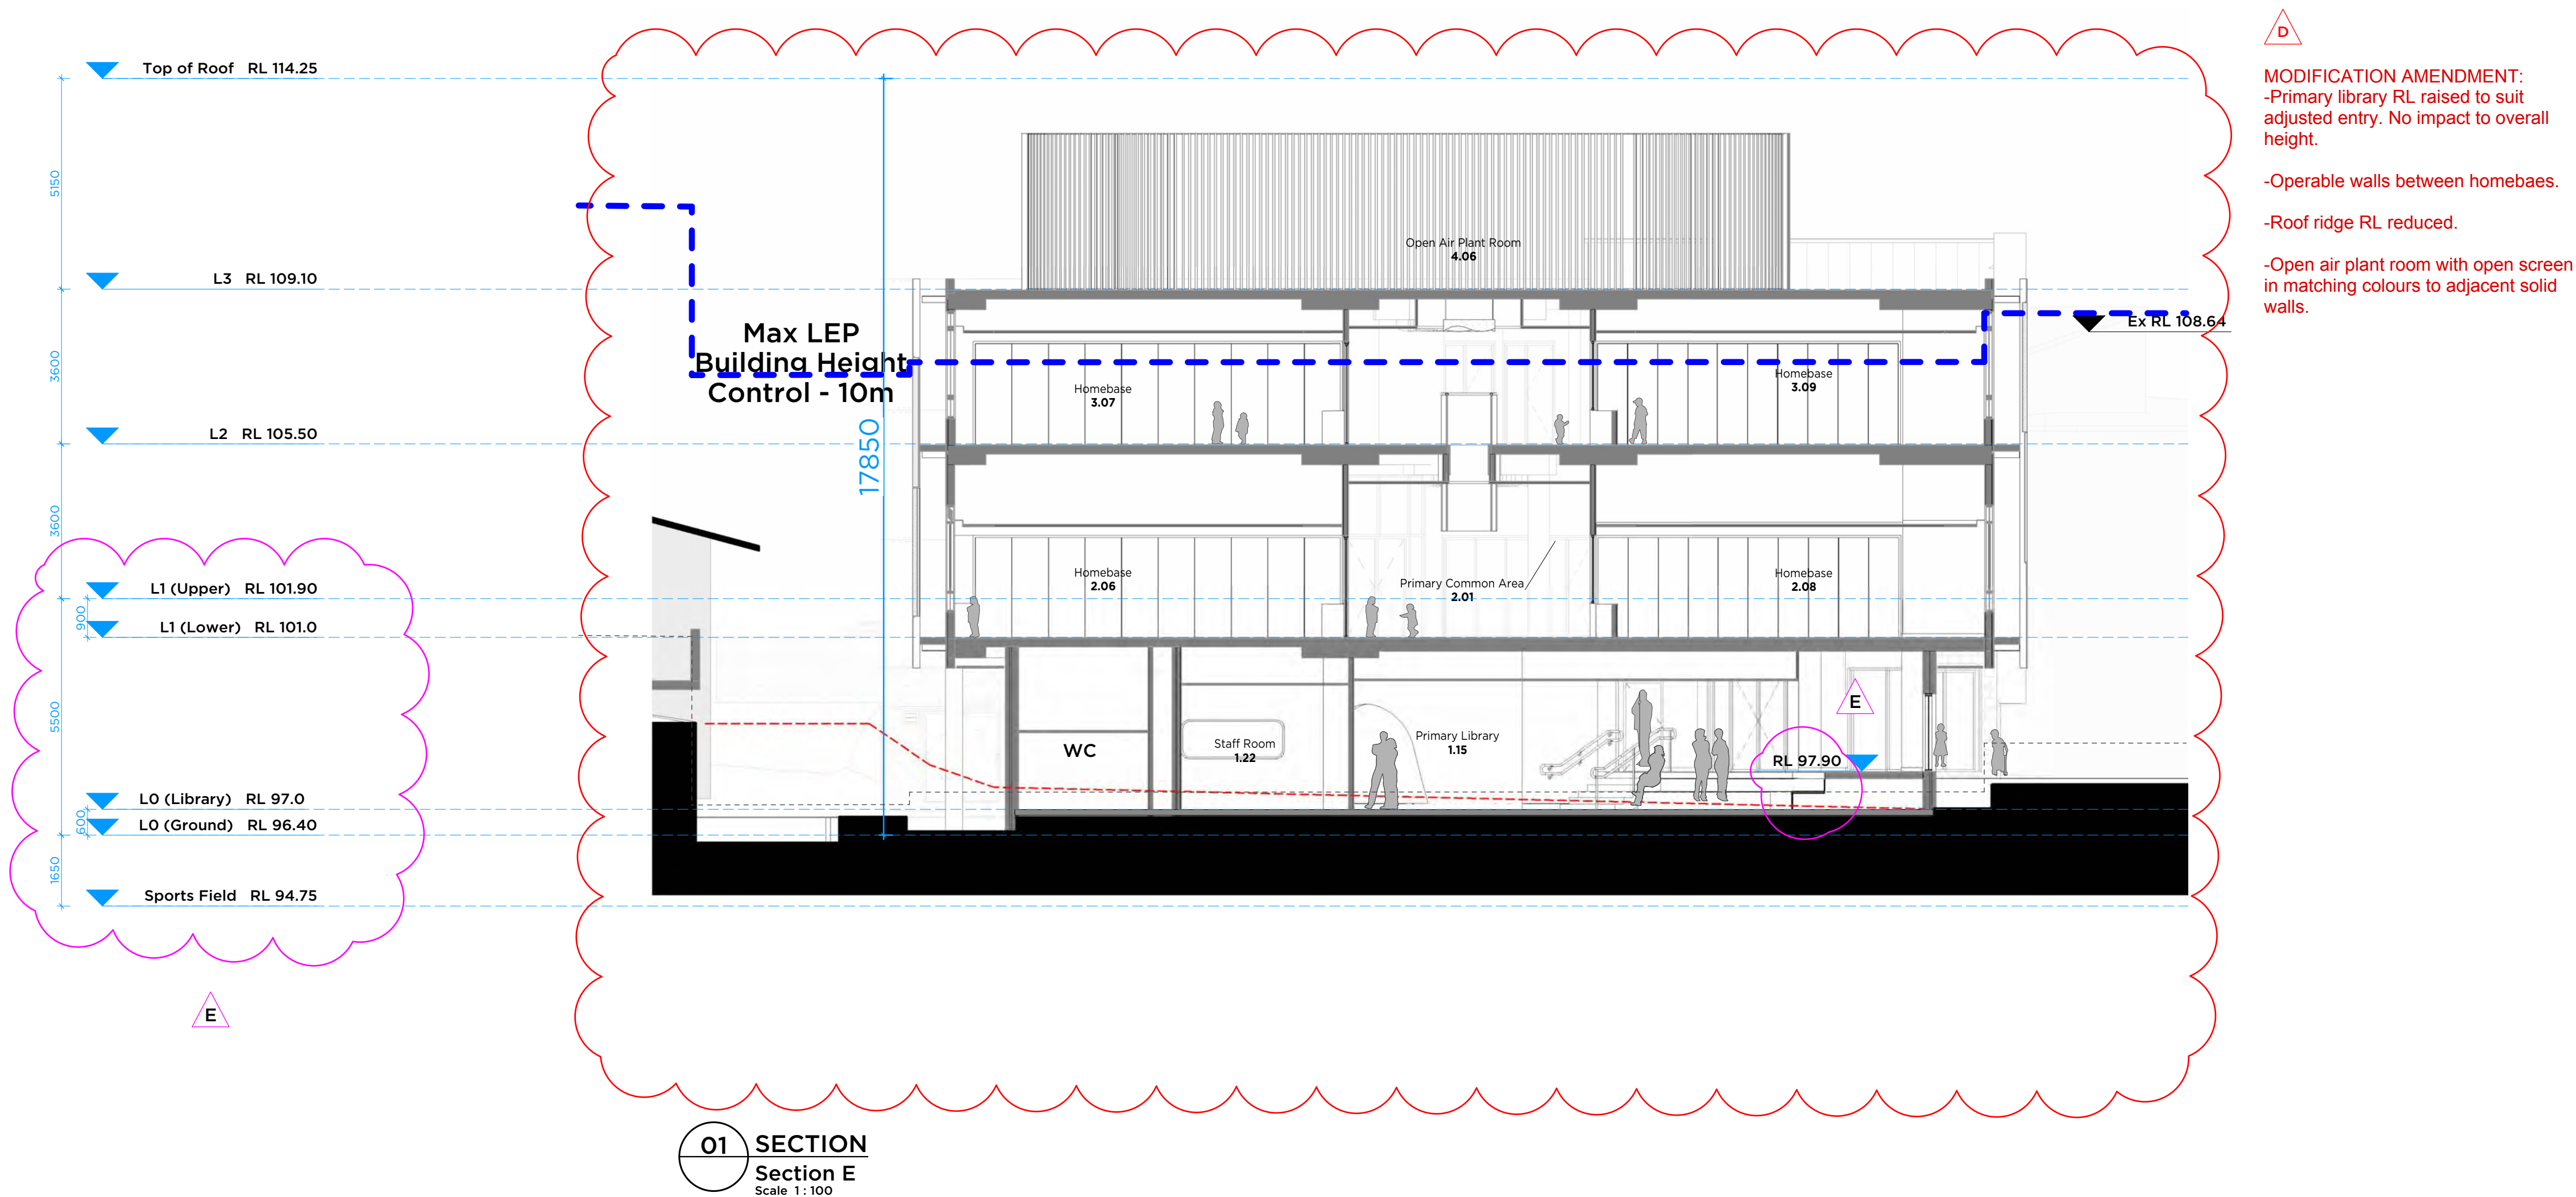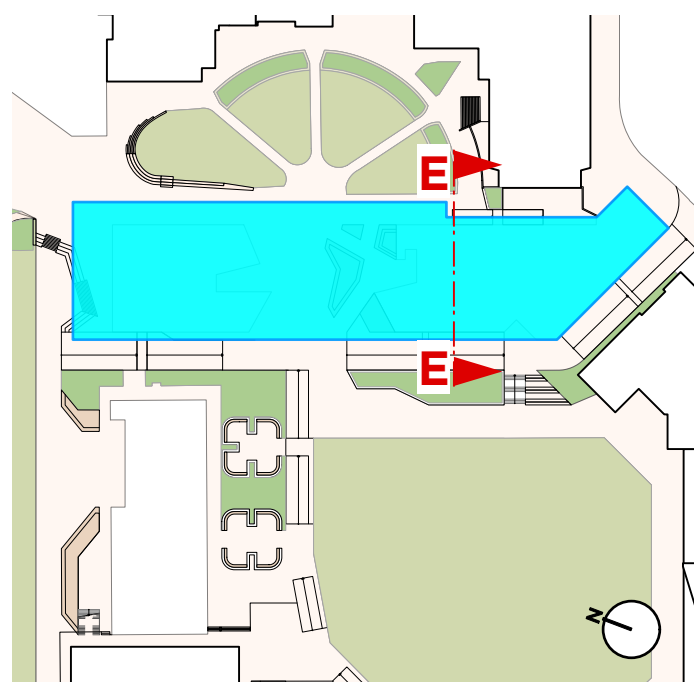


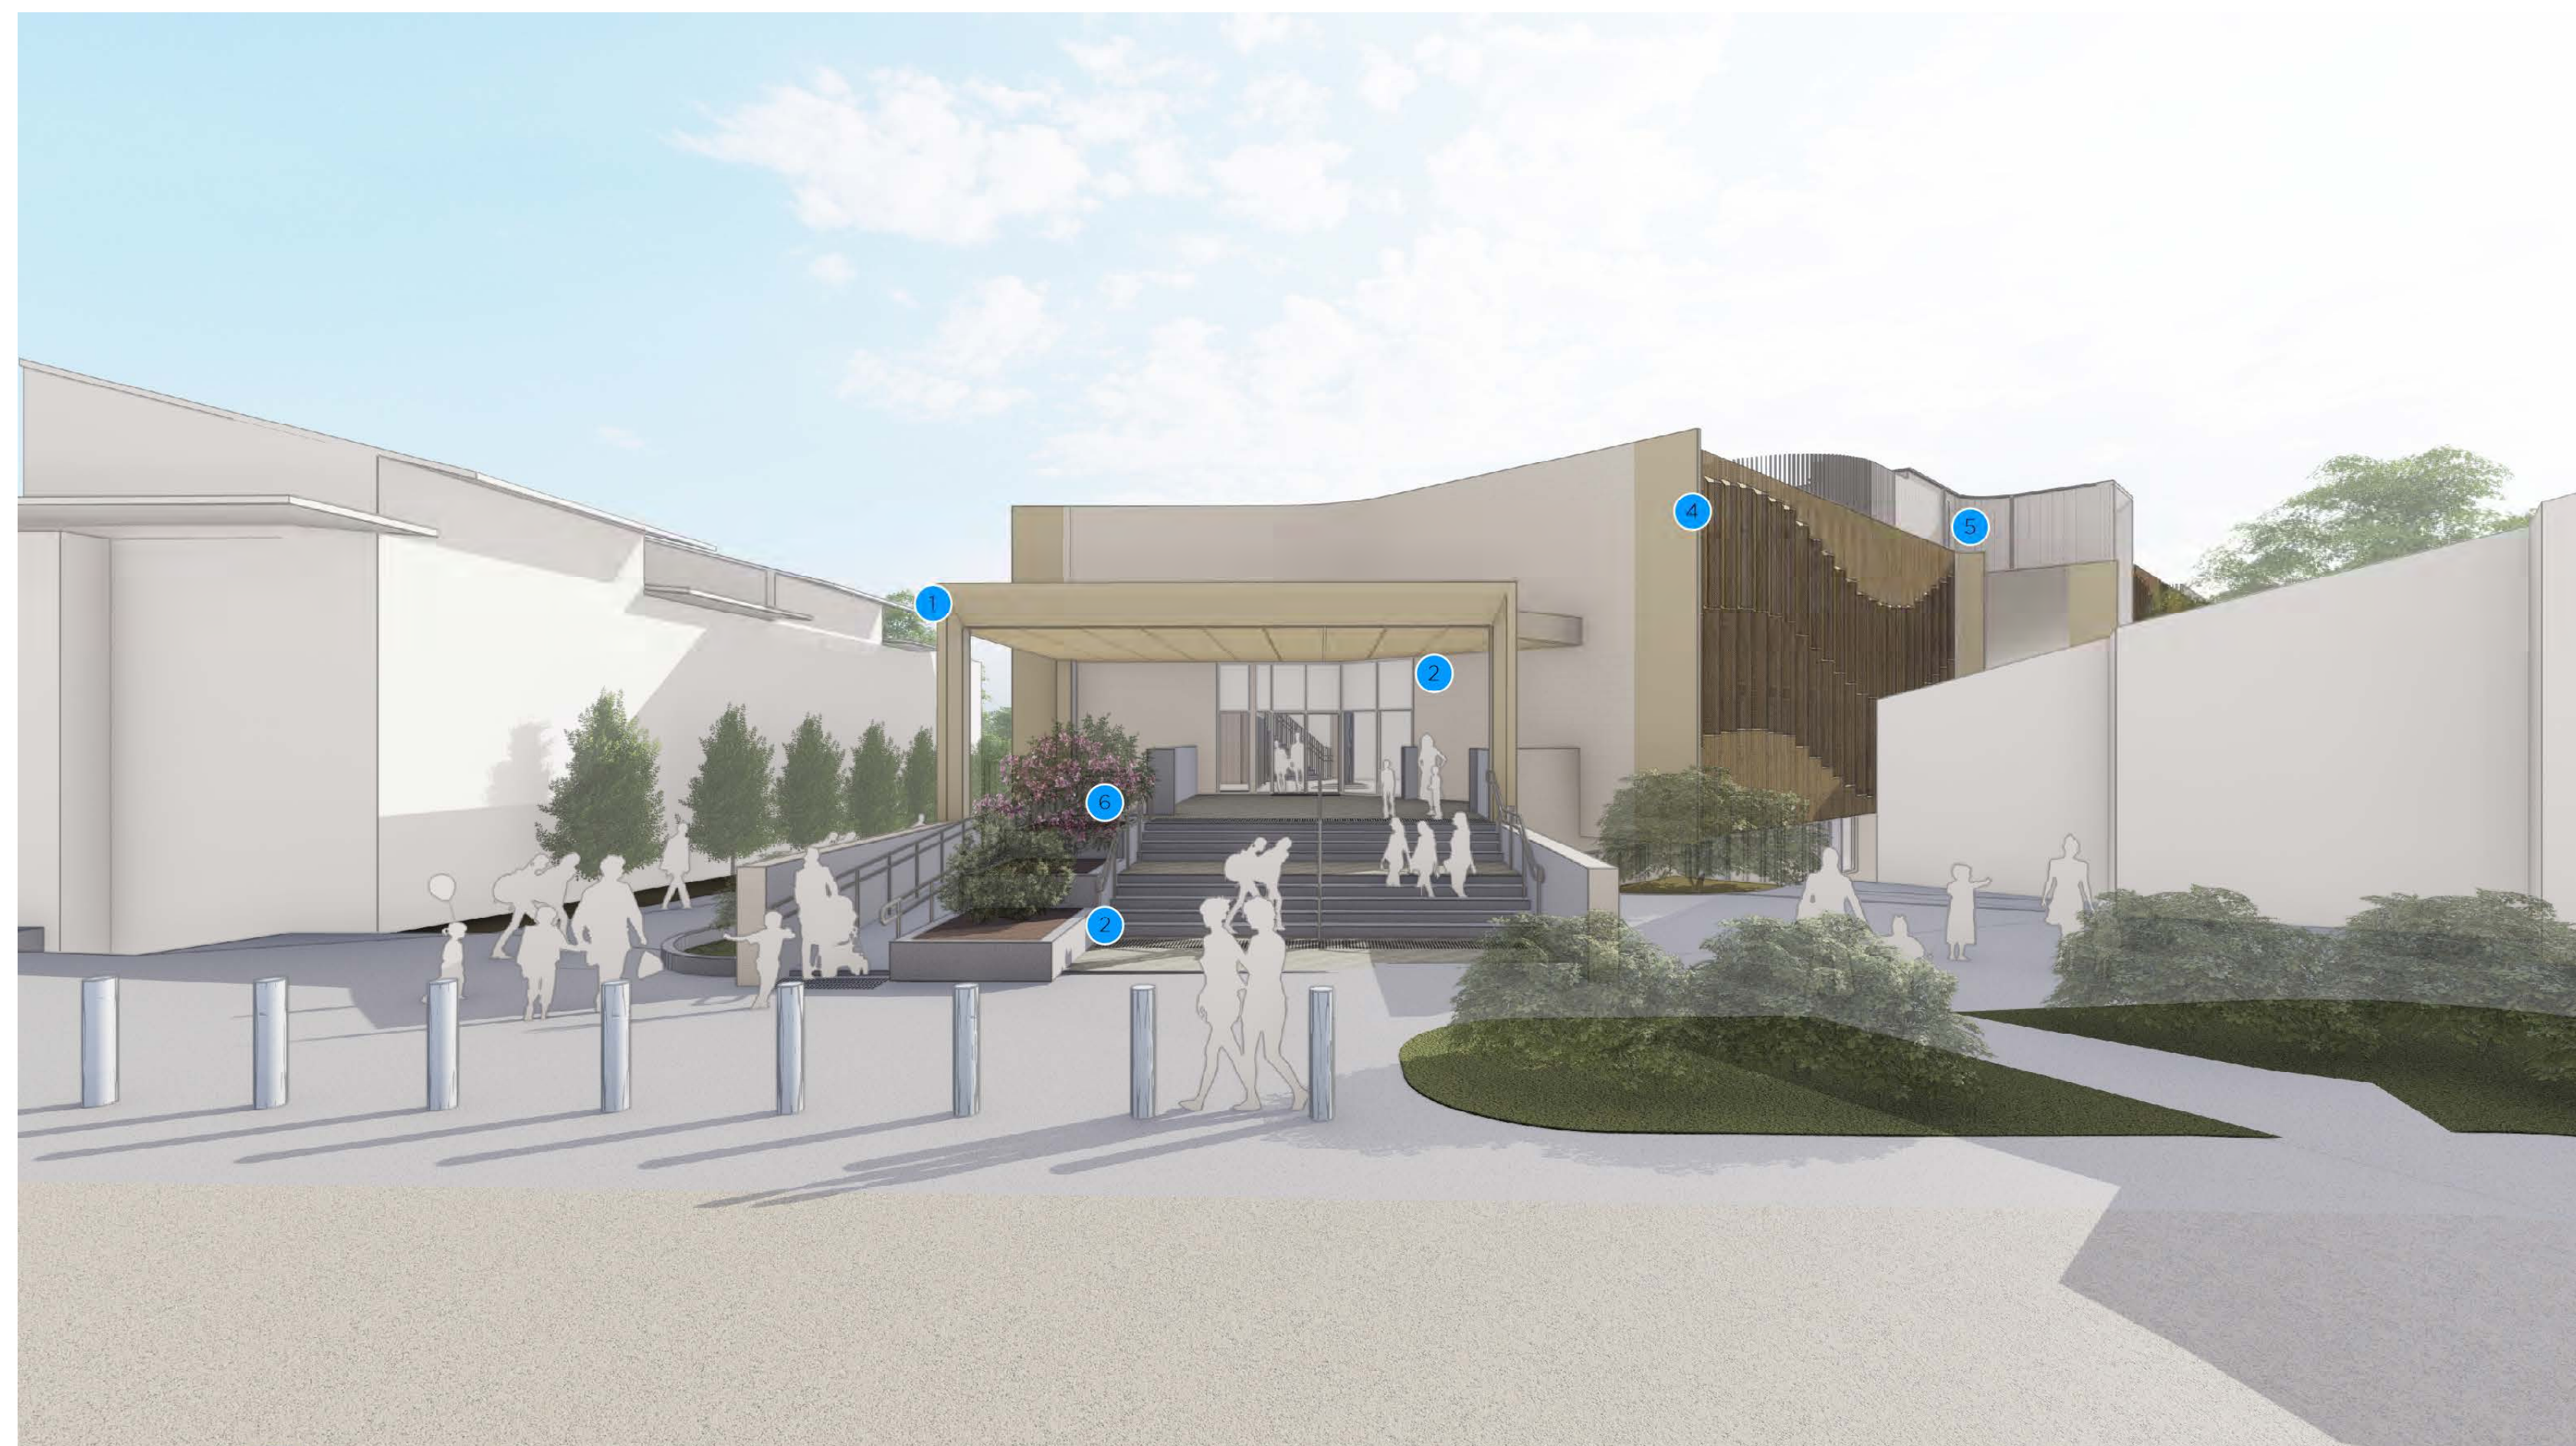

1. Prefinished profiled metal cladding

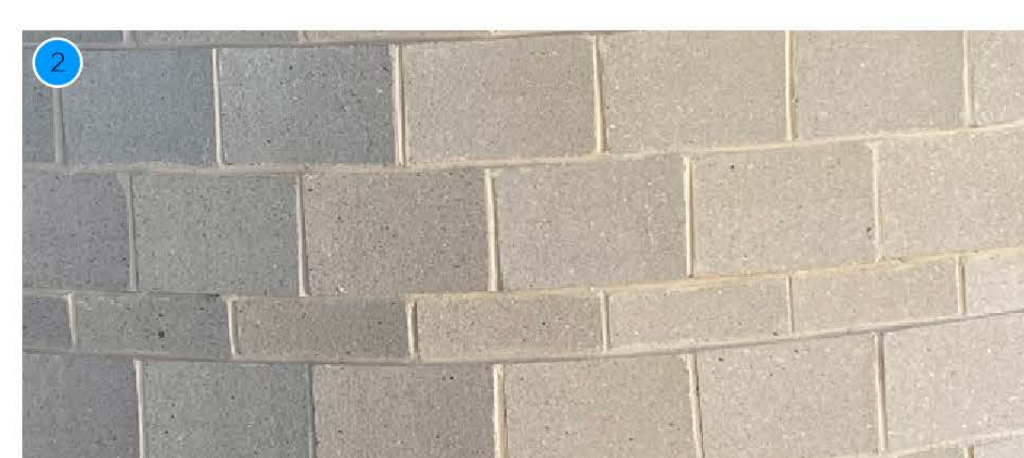


2 Neutral blockwork to match newer buildings in the college

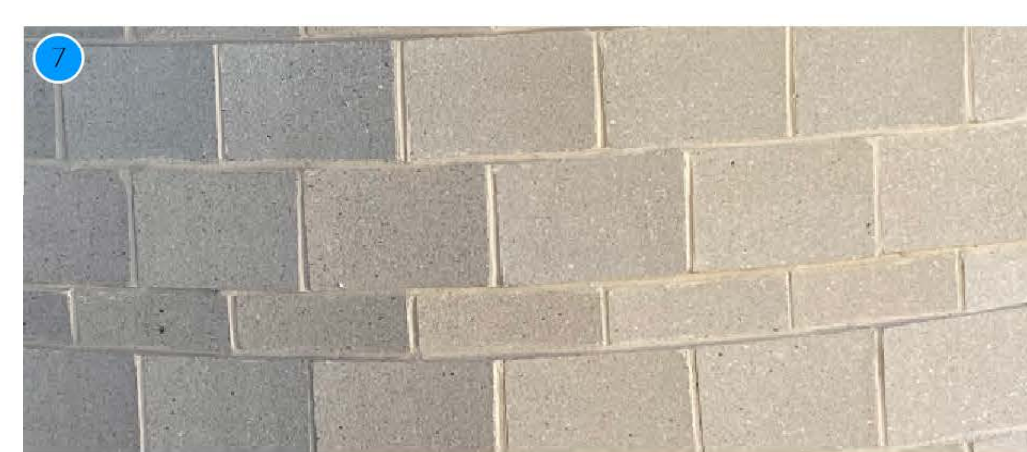

7. Sandstone blockwork to match newer buildings in the college.



8. CFC panels colour matched to (1.) profiled metal facades

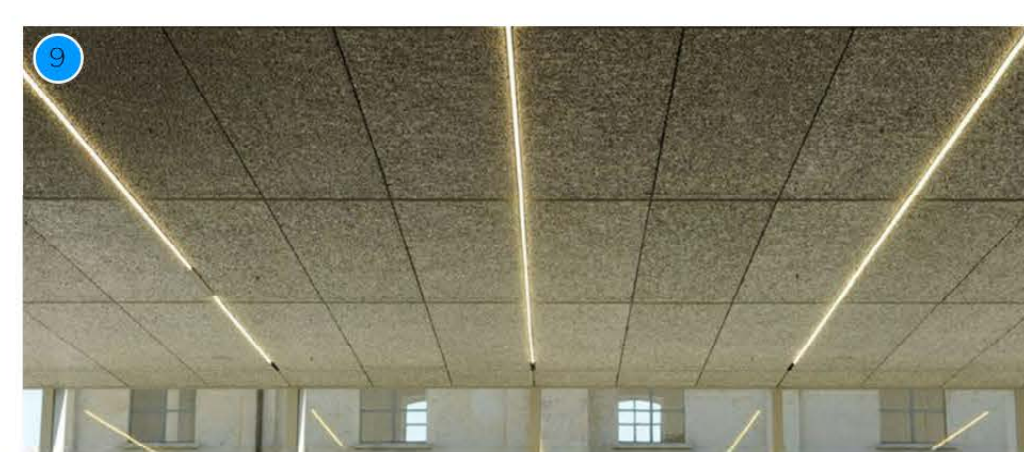


9. FC Soffit - Artwork/Designs to be obtained from local Indigenous Artist in Detail Design Phase



4. Earth-toned, prefinished, perforated metal screens - Artwork/Designs to be obtained from local Indigenous Artist in Detail Design Phase




5. Light toned profiled metal cladding to blend with sky and reduce visual impact of building mass

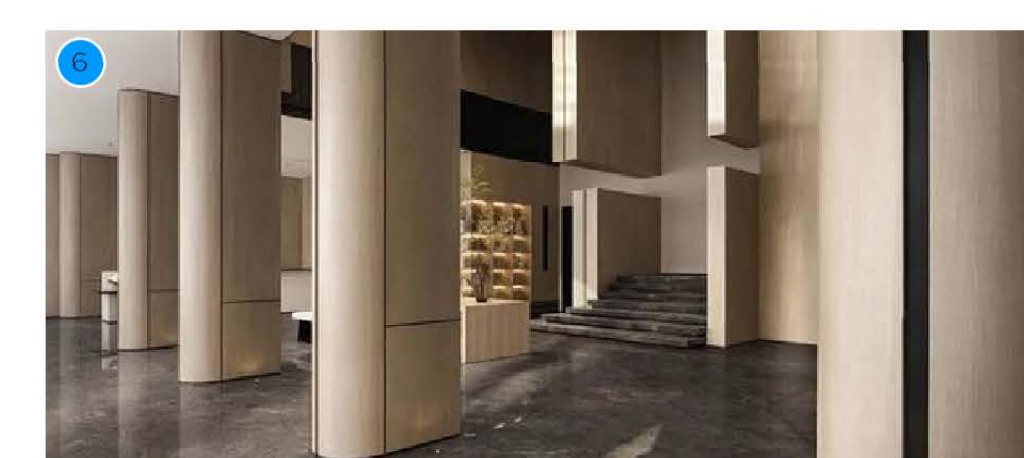



6. Concrete columns with round edges



10. FC Cladding behind screened facade

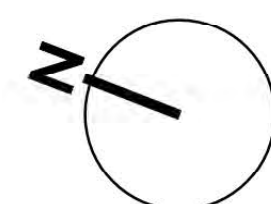


Existing L1-Staff End-of-Trip Facilities
1 x Male Shower Facility
1 x Female Shower Facility

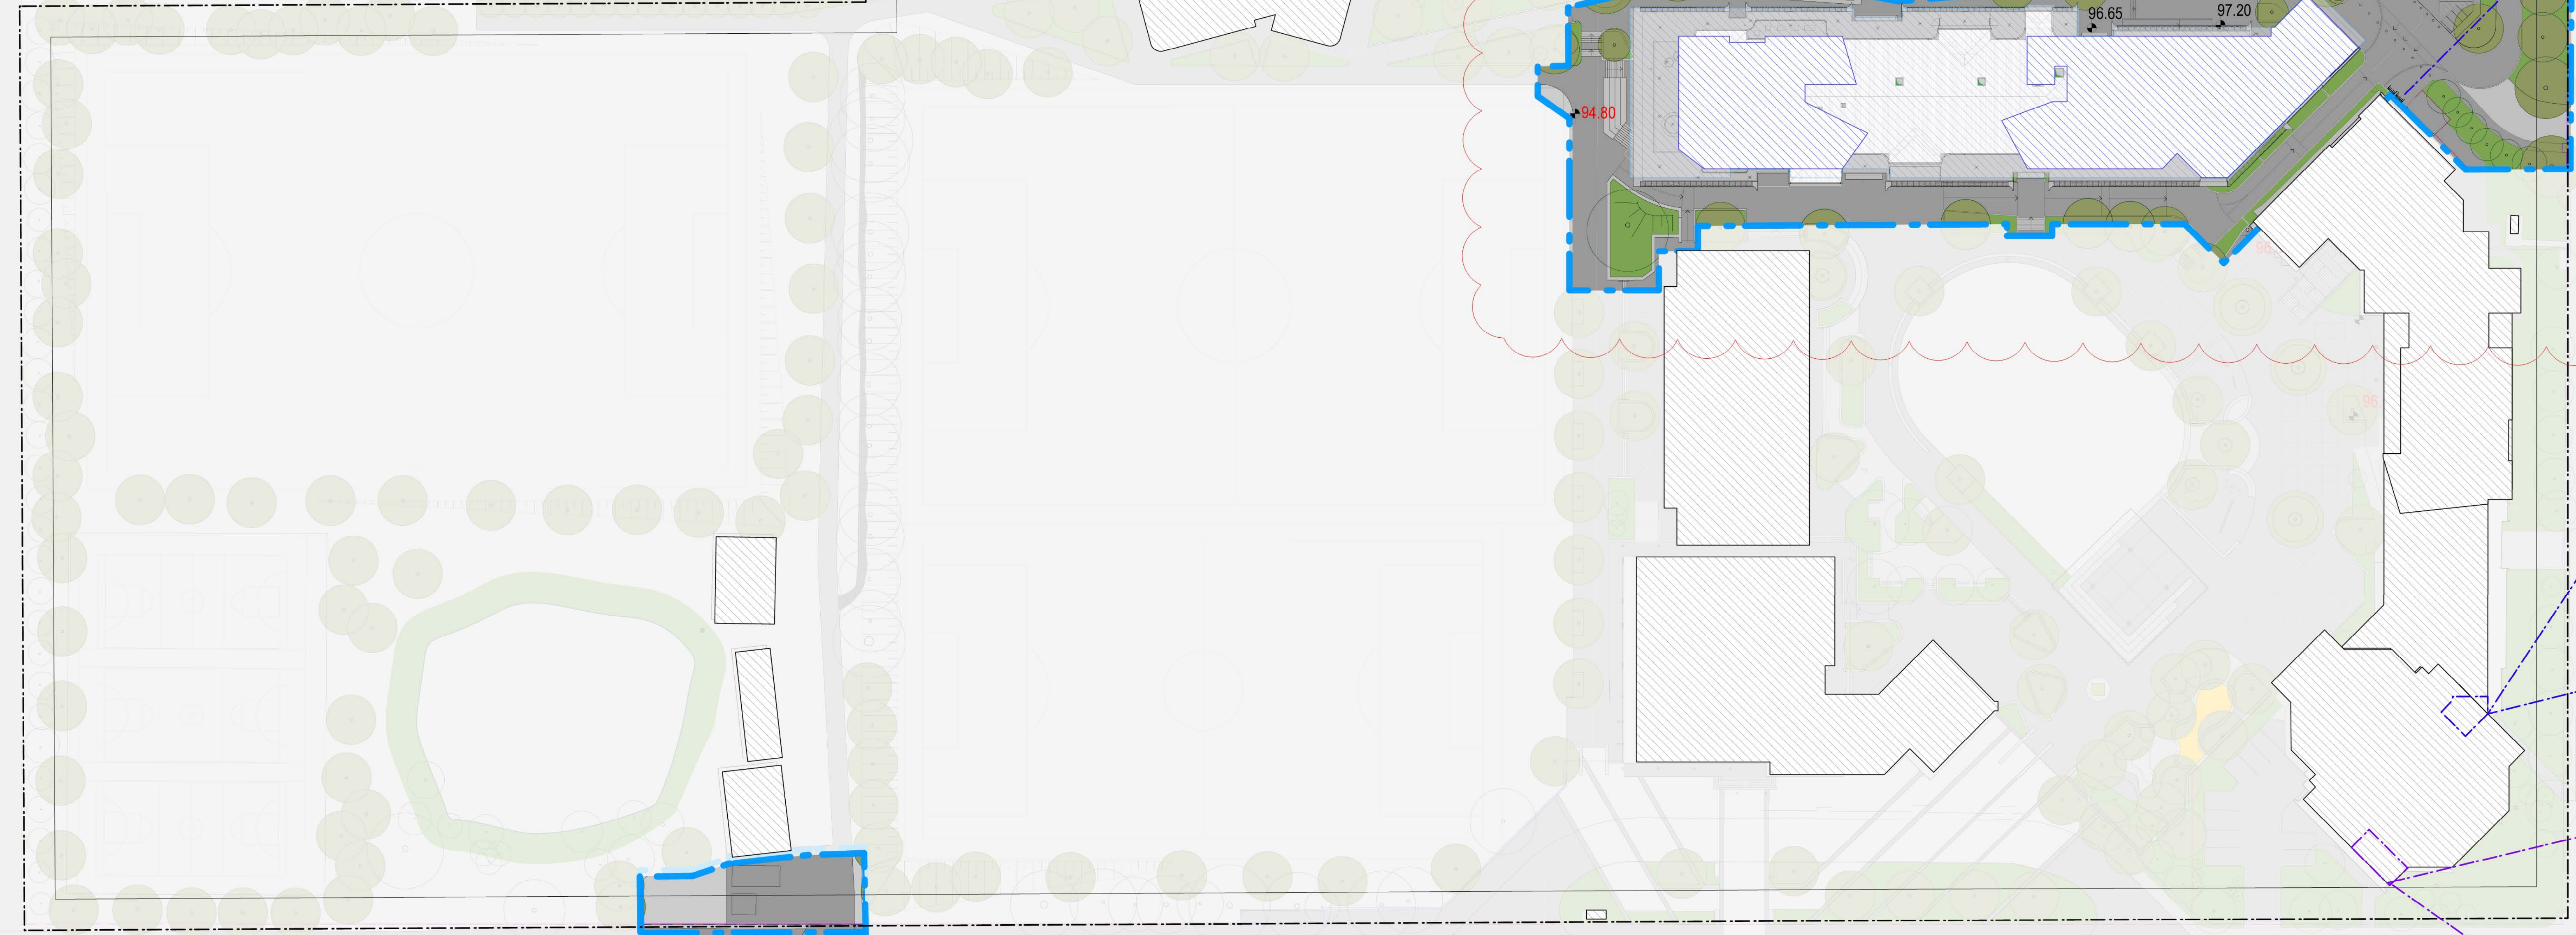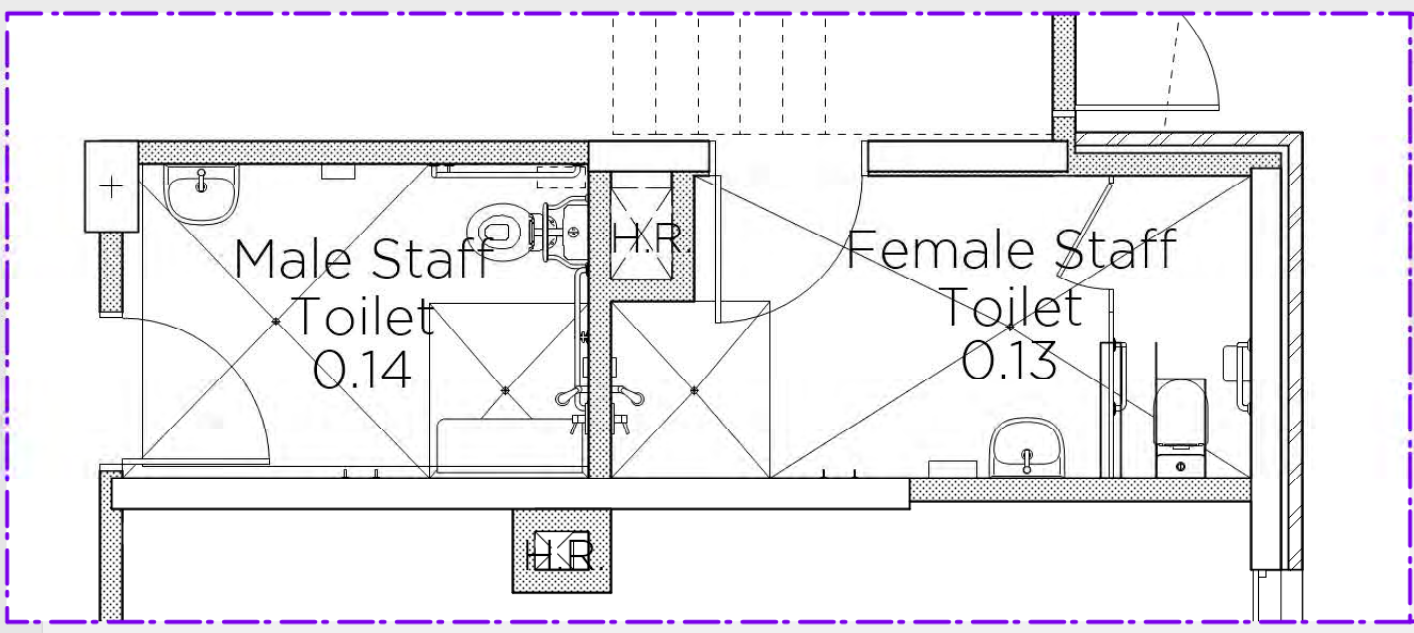


New 8 x Bicycle Parking


New 7 x Staff Bicycle Parking

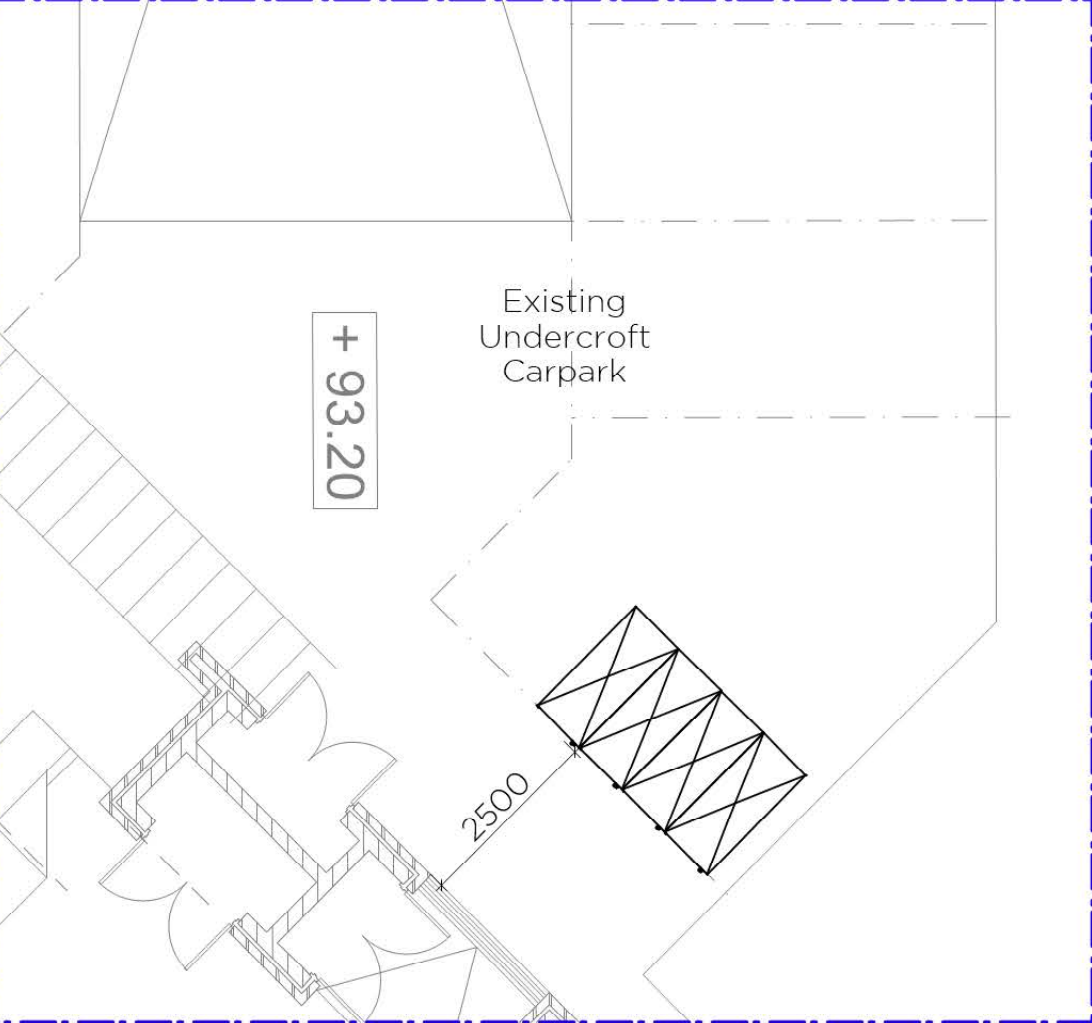

New L0-Staff End-of-Trip Facilities
(Repurpose existing WC)
1 x Male Facility - 2 showers
1 x Female Facility - 2 showers
7 x Lockers

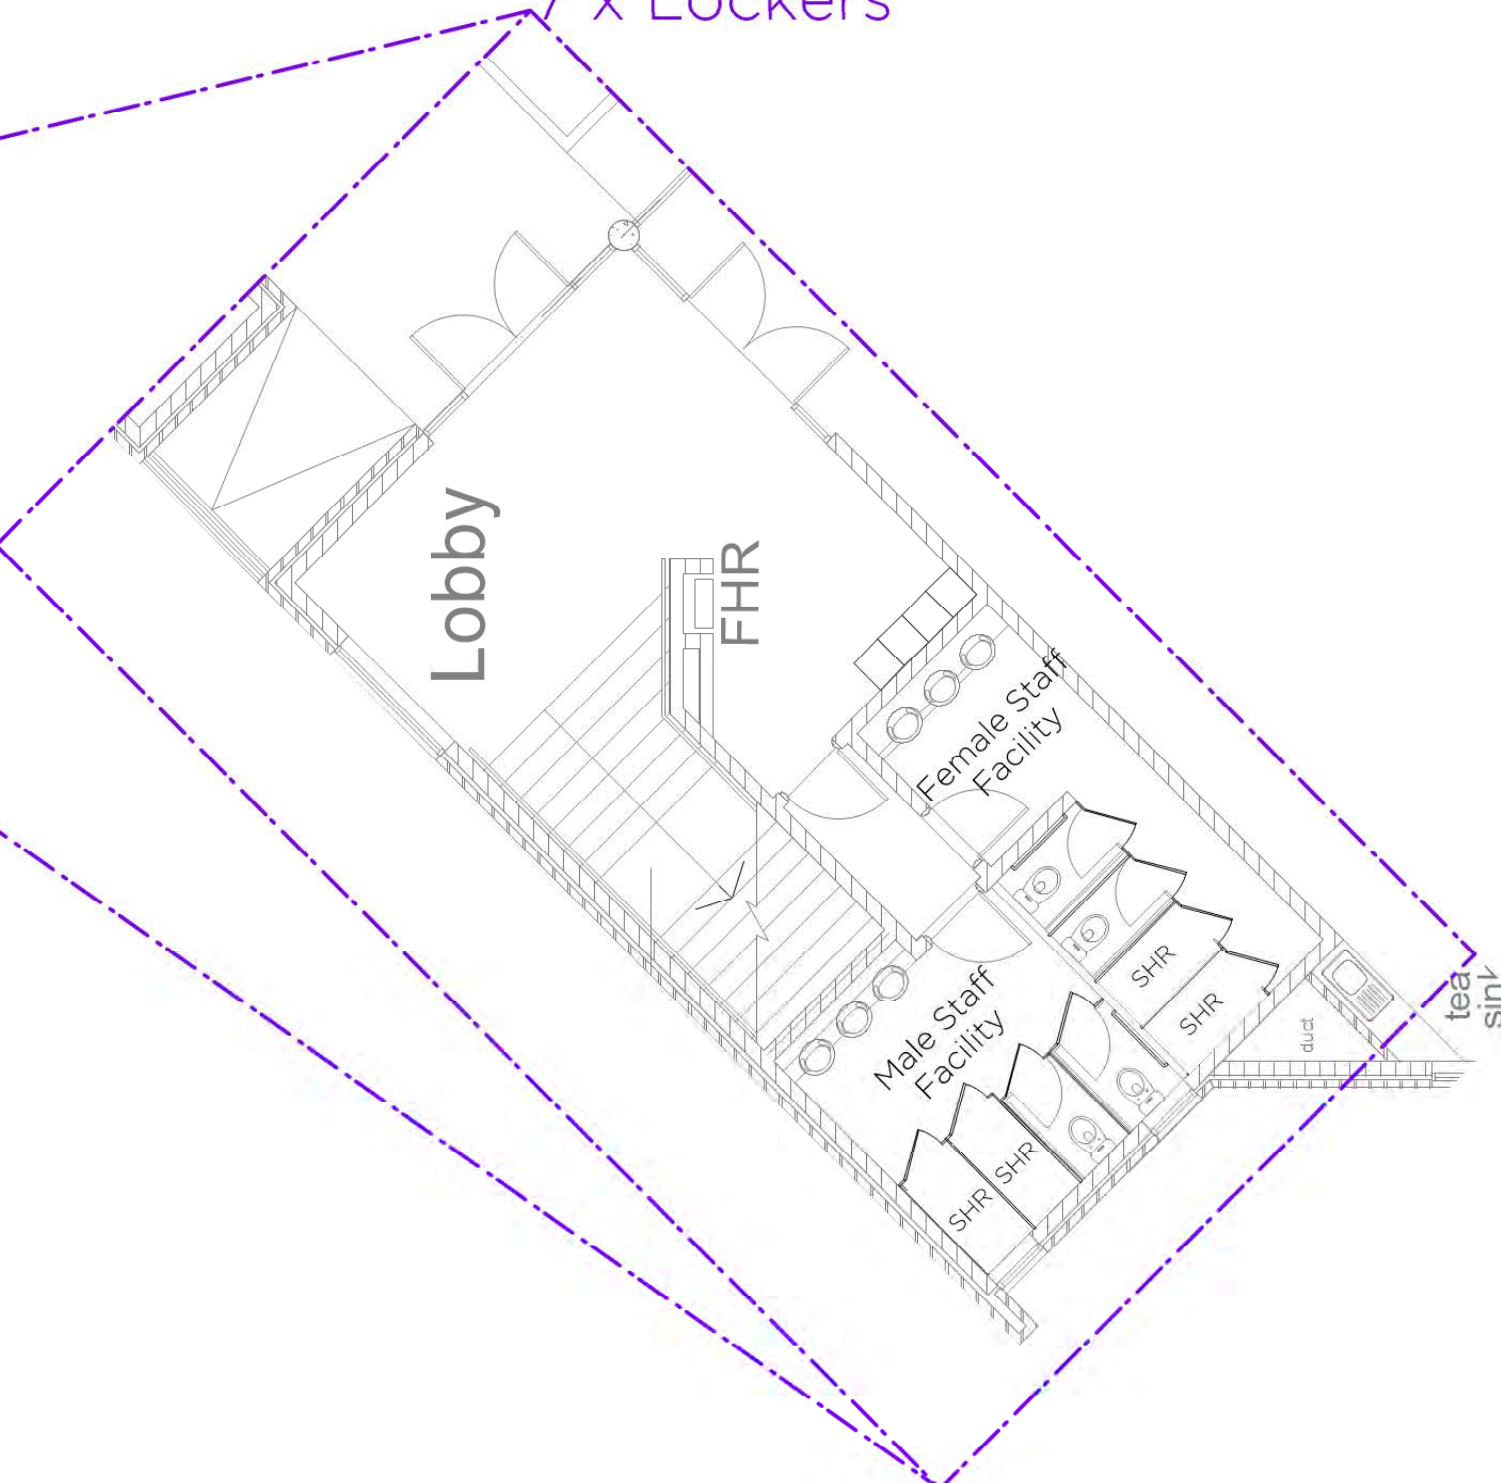

New 40 x Bicycle Parking

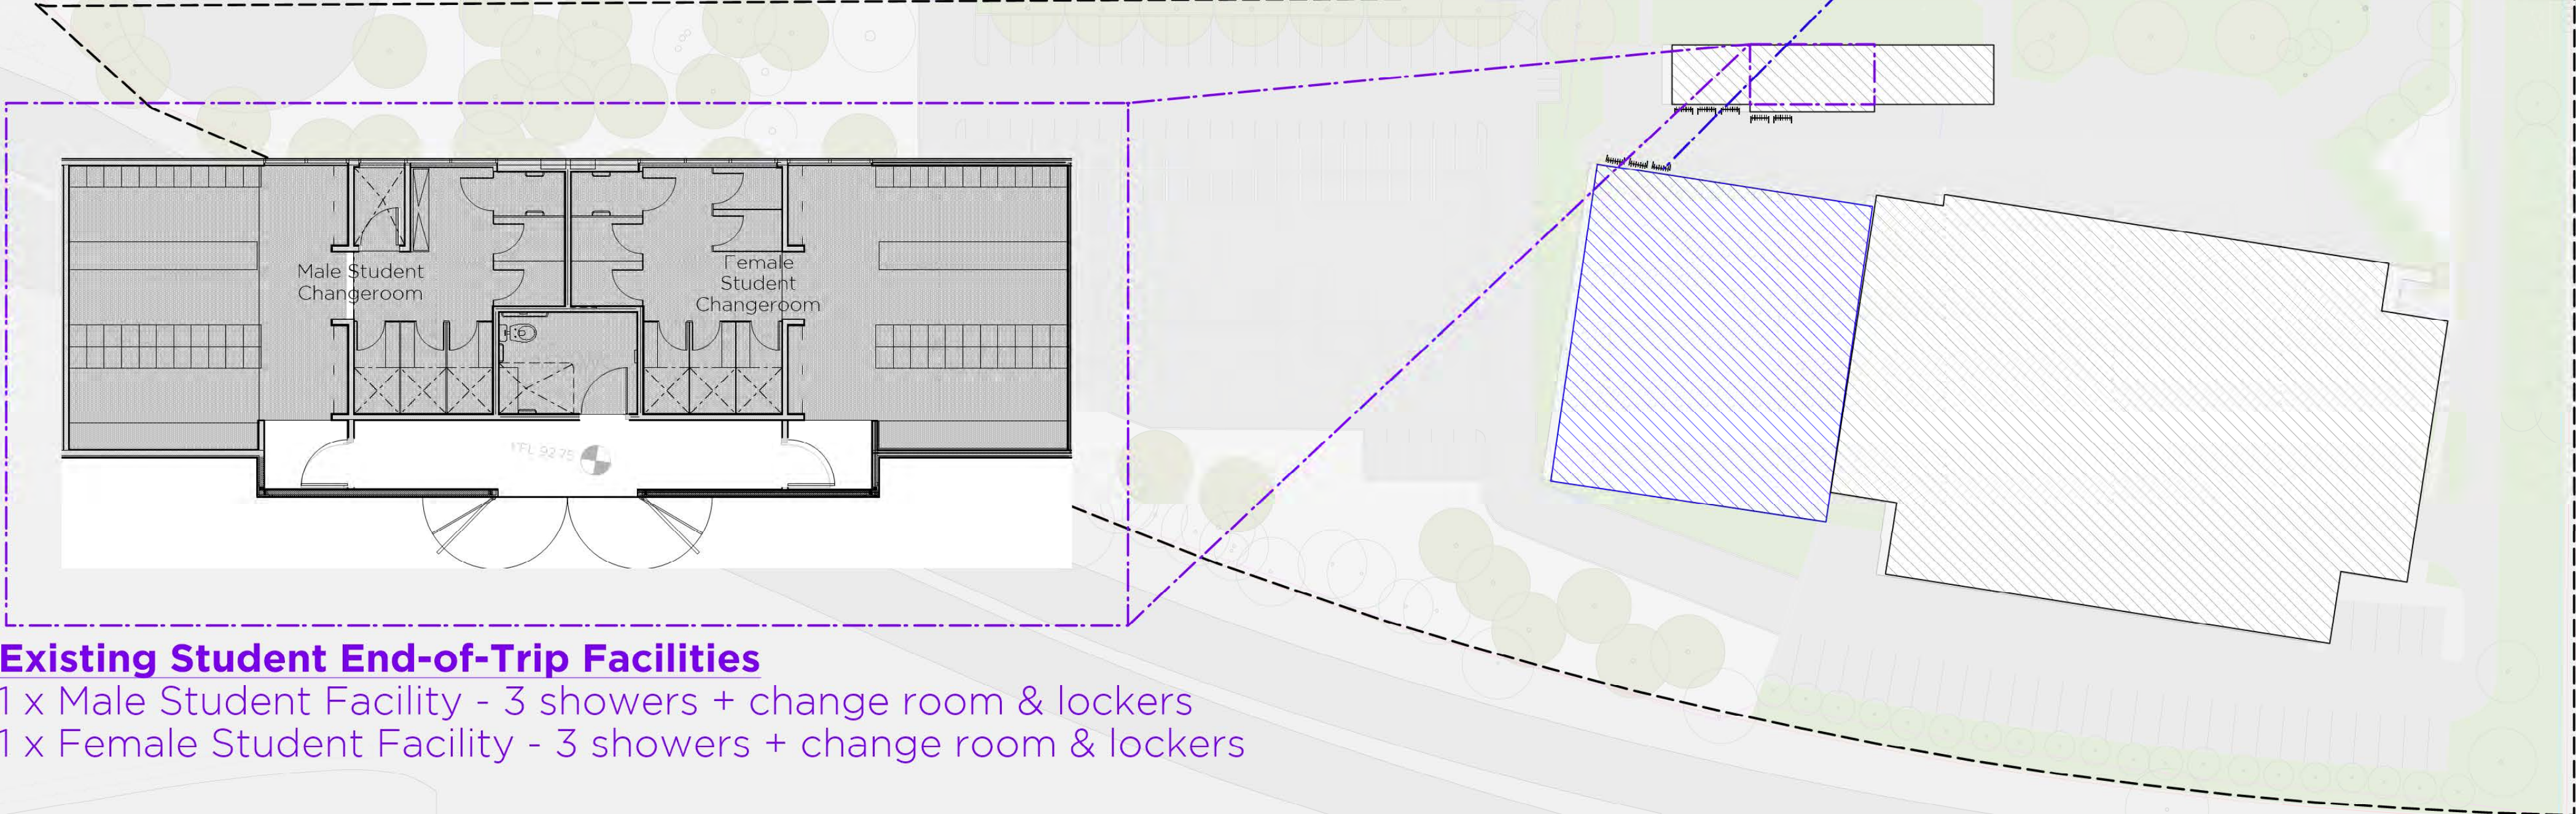

Existing Student End-of-Trip Facilities
1 x Male Student Facility - 3 showers + change room & lockers
1 x Female Student Facility - 3 showers + change room & lockers





**Department of Planning,
Housing and Infrastructure**

Issued under the Environmental Planning and Assessment Act 1979

Approved Section 4.55(1A) Application No.: SSD-35715221-Mod-1
Granted: 9 September 2024 Sheet No.: 16 of 23 Signed: IZ


B	6/8/24	RTS Update
A	24/5/23	Response to Submissions
ISSUE	DATE	REVISION
DO NOT SCALE FROM DIMENSIONS OR DIMENSIONS MAY VARY FROM CONSTRUCTION		
0mm	50mm	100mm
pmdl.com.au		
WCC Masterplan + Stage 1 Works		
CLIENT William Clarke College		
DRAWN BY End of Trip Facilities		
CLIENT REF'S CONTACT 10 Morris Grove, Kellyville NSW 2155		
DATE May 2023	DRAWN LL	PROJECT CHSR
SCALE 1:100 @ A0	DATE AP	3015 DA104 B

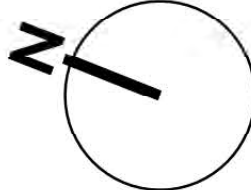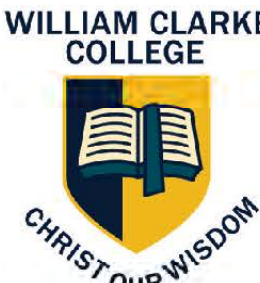



LEGEND

- Site Boundary
- Stage 1 Extent
- Turf Area
- Garden Area
- Concrete Pedestrian Pavement
- Asphaltic Concrete Vehicular Surfaces
- Feature Pavement/ Permeable Pavi
- Timber Seating Deck and Seating
- HW Mulch Surface
- Artificial Turf or Painted Asphaltic Concrete
- Proposed Trees
- Existing Trees

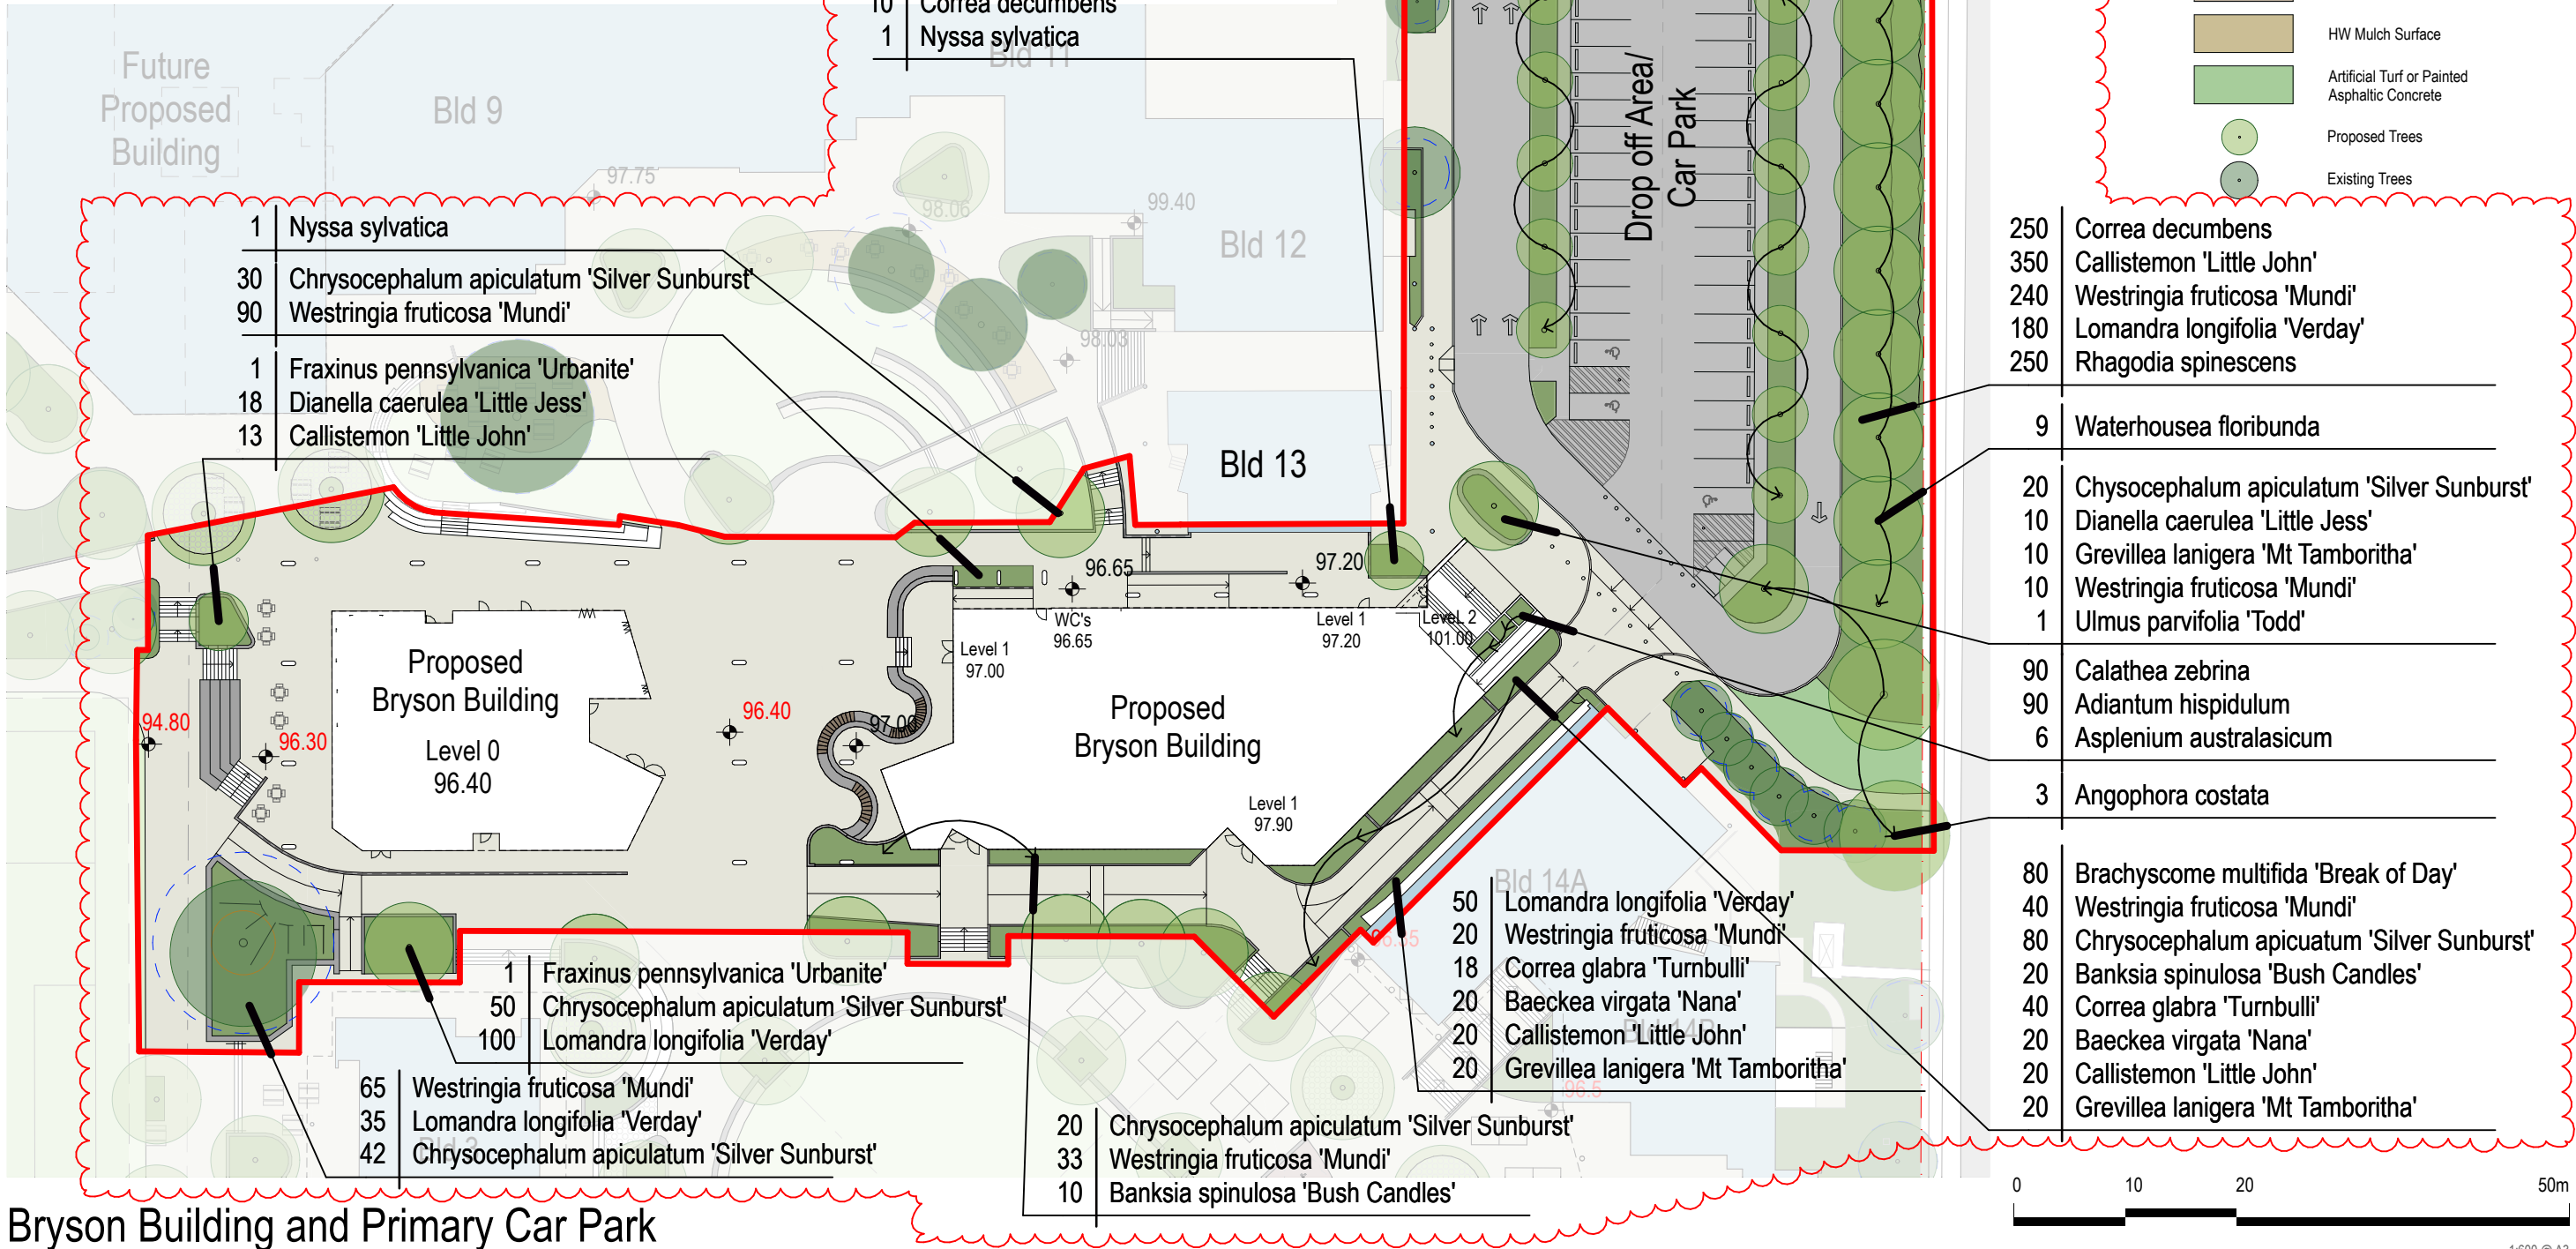



LEGEND

- Site Boundary
- Stage 1 Extent
- Turf Area
- Garden Area
- Concrete Pedestrian Pavement
- Asphaltic Concrete Vehicular Surfaces
- Feature Pavement/ Permeable Paving
- Timber Seating Deck and Seating
- HW Mulch Surface
- Artificial Turf or Painted Asphaltic Concrete
- Proposed Trees
- Existing Trees

- 6 Banksia spinulosa
- 8 Anigozanthos 'Big Red'
- 10 Chrysocephalum apiculatum 'Silver Sunburst'

- 10 Banksia spinulosa 'Bush Candles'
- 7 Anigozanthos 'Big Red'
- 10 Chrysocephalum apiculatum 'Silver Sunburst'
- 1 Xanthorrhoea glauca

- 10 Dendrobium speciosum
- 20 Viola hederacea
- 10 Doodia aspera
- 6 Asplenium australasicum
- 4 Cyathea australis

Level 3 Planting Plan

Level 1 and 2 - No Planting

Proposed Bryson Building

Level 3
FFL 109.10

Terrace
FFL 109.10

Terrace
FFL 109.10

Terrace
FFL 109.10

SSDA Modification
12/6/2024

0 10 20 50m

1:600 @ A3



Botanical Name	Common Name	Potential Height	Potential Diameter	Indicative Size	Native	Quantity For Stg1
The total number of trees currently indicated on the masterplan is 284 * Species which are not included in Stage 1 are proposed for the Master Plan					Exotic	
TREES						
Acer rubrum 'October Glory'	October Glory	9m	7m	100L		*
Allocasuarina cunninghamiana	River Sheoak	12m	8m	25L		*
Angophora costata	Smooth-barked Apple	15m	10m	25L		5
Corymbia maculata	Spotted Gum	15-25m	15m	25L		*
Elaeocarpus eumundi	Eumundi quandong	7m	3m	75L		13
Eucalyptus amplifolia	Cabbage Gum	15m	8m	25L		*
Eucalyptus tereticornis	Red Forrest Gum	15-20m	8m	25L		*
Ficus rubiginosa	Port Jackson Fig	15m	12m	1000L		*
Fraxinus pennsylvanica 'Urbanite'	Urbanite Ash	11m	8m	100L		2
Nyssa sylvatica	Tupelo	12m	8m	100L		2
Syncarpia glomulifera	Australian Turpentine Tree	15-20m	8m	25L		*
Toona ciliata	Australian Red Cedar	25m	10m	25L		*
Tristaniopsis laurina	Water Gum	5-8m	6m	100L		*
Ulmus parvifolium 'Todd'	Chinese Elm	10m	12m	100L		1
Waterhousia floribunda	Weeping Lillypilly	10m	8m	25L		9
Zelkova serrata 'Green Vase'	Green Vase Zelkova	14m	10m	100L		*



Department of Planning,
Housing and Infrastructure

Issued under the Environmental Planning and Assessment Act 1979

Approved Section 4.55(1A) Application No.: SSD-35715221-Mod-1

Granted: 9 September 2024 Sheet No.: 19 of 23 Signed: IZ



Acer rubrum 'October Glory'



Allocasuarina cunninghamiana



Angophora costata



Corymbia maculata



Eucalyptus amplifolia



Eucalyptus tereticornis



Ficus rubiginosa



Fraxinus pennsylvanica 'Urbanite'



Lagerstroemia indica x L. fauriei



Syncarpia glomulifera



Tristaniopsis laurina



Ulmus parvifolia 'Todd'



Waterhousia floribunda



Zelkova serrata 'Green Vase'

Botanical Name	Common Name	Potential Height	Potential Diameter	Indicative Size	Native	Quantity For Stg1
* Species which are not included in Stage 1 are proposed for the Master Plan					Exotic	
SHRUBS & GROUNDCOVERS						
<i>Adiantum hispidulum</i>	Rough Maiden Hair Fern	0.8m	1m	140mm		90
<i>Anigozanthos 'Big Red'</i>	Kangaroo Paws - Red Flowering	1-2m	0.5	140mm		15
<i>Anigozanthos Bush Pearl</i>	Kangaroo Paws - Red Flowering	1m	0.3m	140mm		*
<i>Asplenium australasicum</i>	Birds nest fern	0.7m	1m	200mm		12
<i>Austradanthonia tenuior</i>	Southern Danthonia	0.8m	1m	Tube		*
<i>Baeckea virgata nana</i>	Miniature baekea	0.5m	0.5m	140mm		40
<i>Banksia ericifolia</i>	Heath Banksia	4m	1.5m	140mm		*
<i>Banksia spinulosa</i>	Hairpin Banksia	1-3m	2.0m	140mm		6
<i>Banksia spinulosa 'Bush Candles'</i>	Hairpin Banksia	0.7m	1.0m	140mm		26
<i>Brachyscome multifida 'Break of Day'</i>	Native Daisy	0.2m	0.4m	140mm		60
<i>Bracteantha bracteata</i>	Everlatsing	0.3m	0.1m	140mm		*
<i>Calathea zebrina</i>	Zebra plant	0.3m	0.5m	200mm		90
<i>Callistemon 'Little John'</i>	Bottle Brush	0.7m	1.0m	140mm		411
<i>Casuarina glauca 'Cousin It'</i>	Prostrate Sheoak	0.4m	1.5m	200mm		*
<i>Chrysocephalum apiculatum 'Silver Sunburst'</i>	Silver Sunburst	0.2m	0.5m	140mm		278
<i>Correa alba</i>	White Correa	1m	1.5m	140mm		260
<i>Correa decumbens</i>	Spreading correa	0.3m	1.5m	200mm		260
<i>Correa glabra 'Turnbulli'</i>	Narrow bell correa	1.5-2.5m	1.2m	200mm		58
<i>Cyathea australis</i>	Rough tree fern	3-4m	2m	1.5m ht		4
<i>Dendrobium speciosum</i>	Native orchid	0.5m	0.5m	200mm		10
<i>Dianella caerulea</i>	Paroo Lily	0.6m	1m	Tube		*
<i>Dianella caerulea 'Little Jess'</i>	Little Jess	0.5m	0.5m	140mm		28
<i>Dichelachne crinata</i>	Long Hair Plume Grass	0.8m	1m	Tube		*
<i>Dicksonia antarctica</i>	Dicksonia antarctica	4m	3m	1.0m ht		*
<i>Doodia aspera</i>	Raso Fern	0.35m	0.3m	140mm		10
<i>Grevillea lanigera 'Mt Tamboritha'</i>	Wooly Grevillea	0.5m	1.5m	140mm		50
<i>Isolepis nodosa</i>	Notted Club Rush	1m	1m	Tube		*
<i>Lomandra longifolia</i>	Mat Rush	1m	1m	Tube		*
<i>Lomandra longifolia 'Verday'</i>	Mat Rush	1m	0.5m	140mm		1080
<i>Ophiopogon japonicus</i>	Mondo Grass	0.2m	0.3	140mm		*
<i>Poa labillardieri 'Eskdale'</i>	Eskdale Tussock Grass	0.6m	1m	Tube		*
<i>Rhagodia spinescens</i>	Spiny Salt Bush	0.5m	1.5m	140mm		250
<i>Scaevola alba 'Mauve Carpet'</i>	Scaevola	0.1	1m	140mm		*
<i>Themeda australis</i>	Kangaroo Grass	0.6m	1m	Tube		*
<i>Viola hederacea</i>	Native violet	0.1m	0.5	140mm		20
<i>Westringia fruticosa 'Mundi'</i>	Prostrate Coastal Rosemary	1m	1m	140mm		498
<i>Xanthorrhoea glauca</i>	Grass Tree	3-4m	1.2m	1.0m ht		1



Adiantum hispidulum



Asplenium australasicum



Cyathea australis



Calathea zebrina



Dendrobium speciosum



Xanthorrea glauca



Dicksonia antarctica



Banksia ericifolia



Banksia spinulosa
'Bush Candles'



Correa decumbens



Correa glabra 'Turnbulli'




Anigozanthos 'Big Red'



Baeckea virgata
'nana'



Chrysocephalum
apiculatum 'Silver
Sunburst'

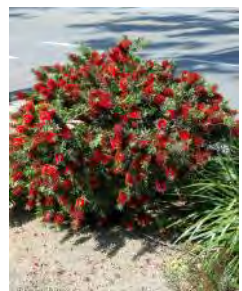

Callistemon 'Little John'



Correa alba



Grevillea lanigera
'Mt Tamboritha'



Lomandra longifolia
'Verday'



Westringia fruticosa
'Mundi'



Dianella caerulea
'Little Jess'



Austradanthonia
tenuior




Dichelachne
crinata



Isolepis nodosa



Lomandra
longifolia

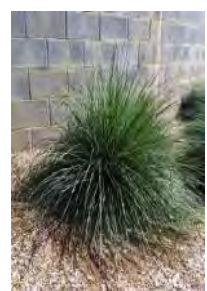

Poa labillardieri
'Eskdale'



Themeda australis



Department of Planning,
Housing and Infrastructure

Issued under the Environmental Planning and Assessment Act 1979

Approved Section 4.55(1A)

Application No.: SSD-35715221-Mod-1

Granted: 9 September 2024

Sheet No: 20 of 23

Signed: IZ



WILLIAM CLARKE
COLLEGE
CHRIST OUR WISDOM



Stage 1 Plant Schedule & Character Images


William Clarke College

SSDA
Modification
12/6/2024




DRAWING NUMBER ISSUE
SD-17 B


Plotted at : 2:12 PM 12/6/2024

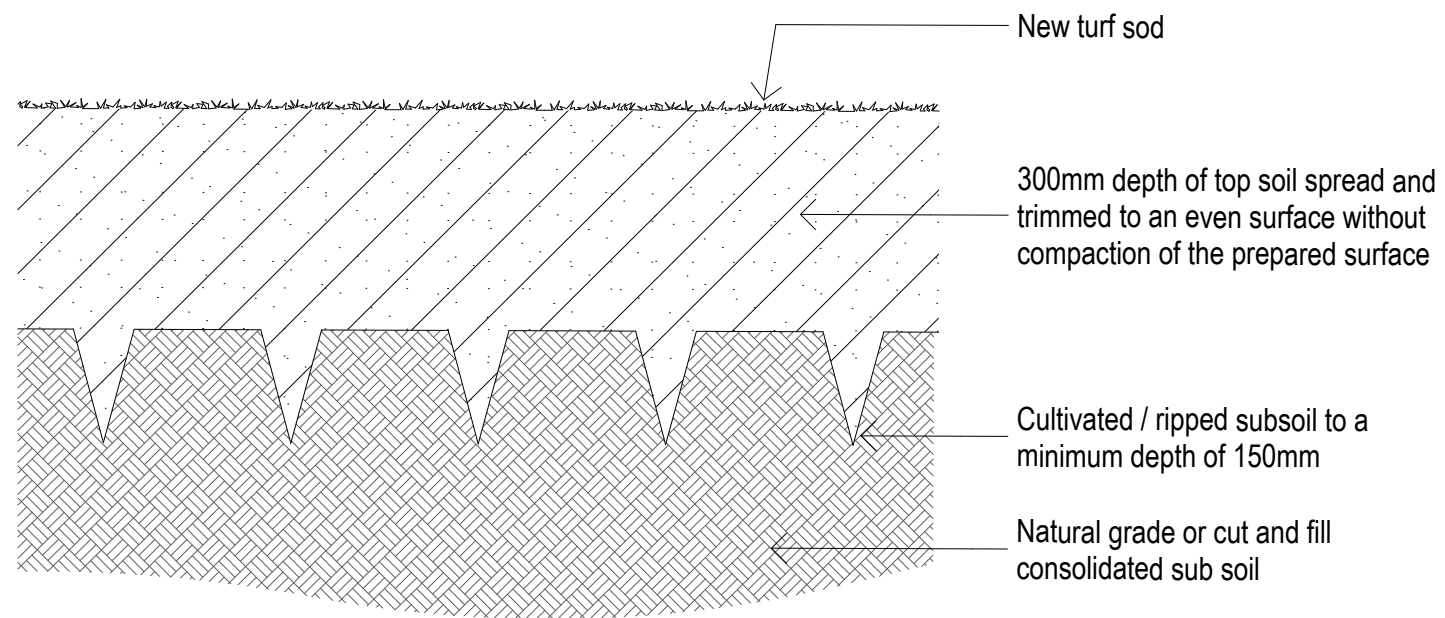


NEW TURF PROFILE ON NATURAL GRADE
TYPICAL DETAIL Scale 1:10 @ A3

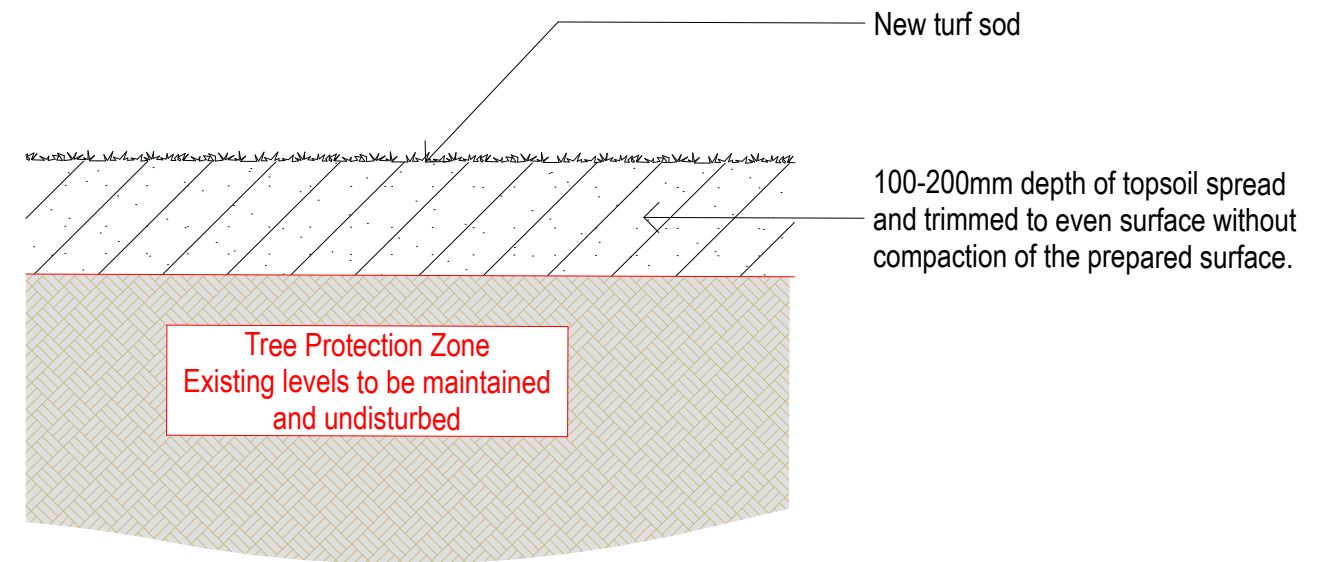

NEW TURF PROFILE IN TPZ
TYPICAL DETAIL Scale 1:10 @ A3

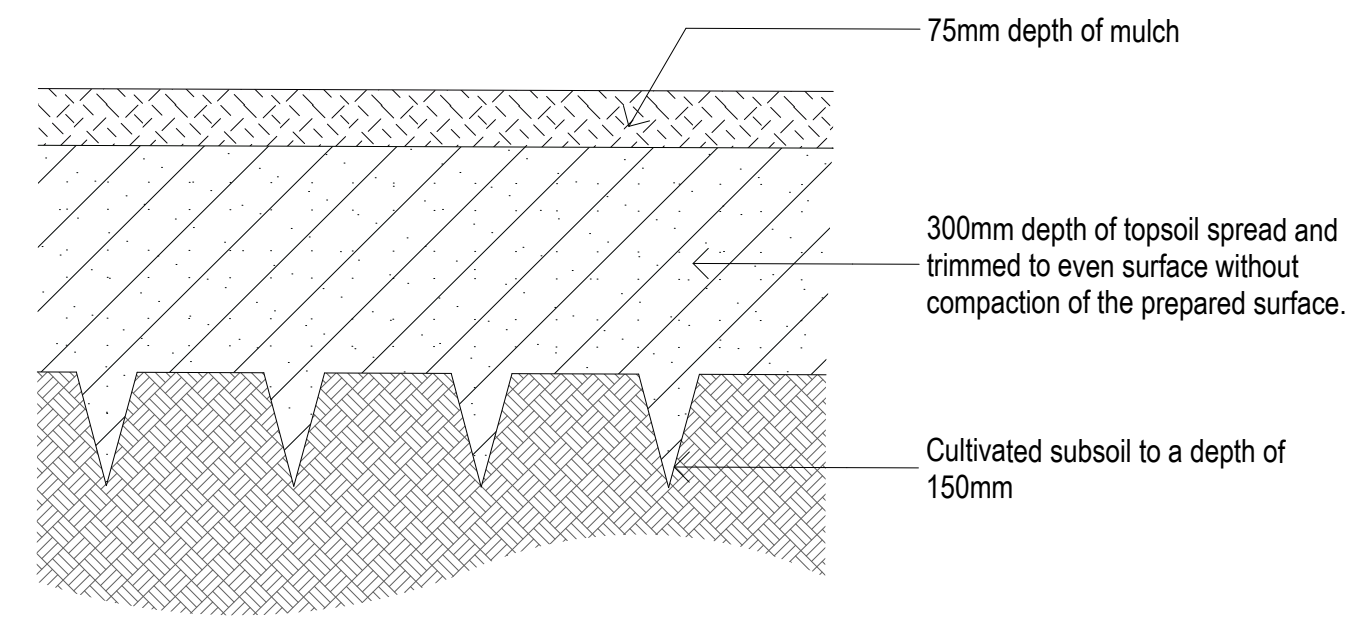

NEW GARDEN PROFILE ON NATURAL GRADE
TYPICAL DETAIL Scale 1:10 @ A3

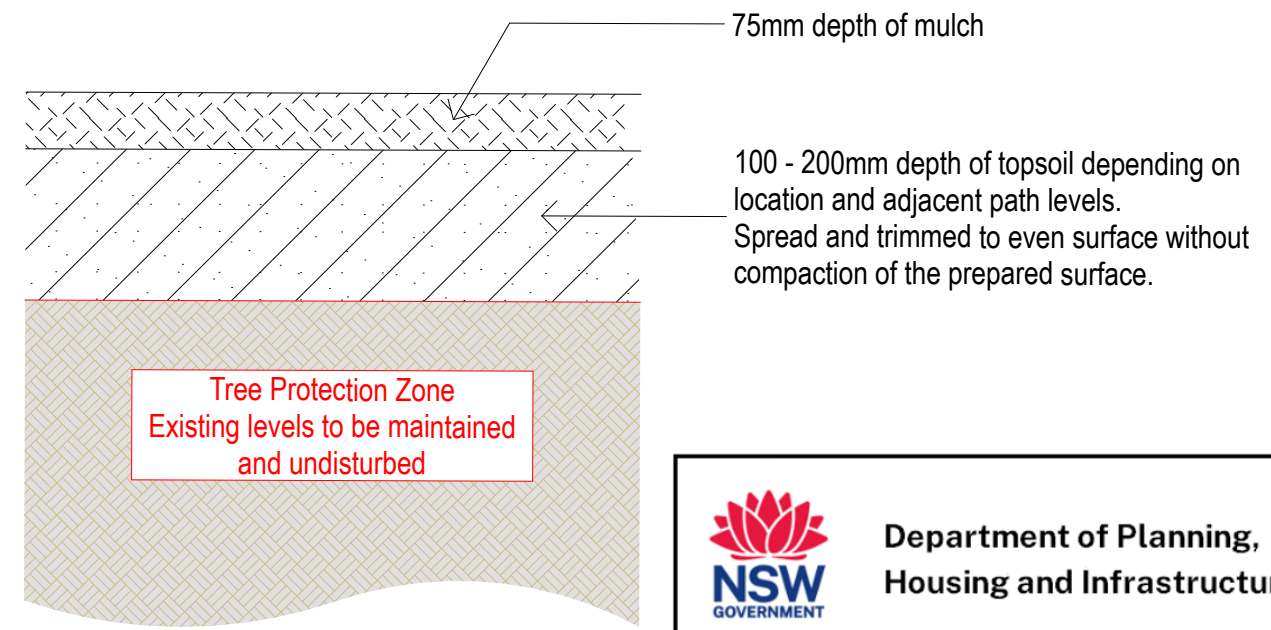

NEW GARDEN PROFILE IN TPZ
TYPICAL DETAIL Scale 1:10 @ A3




**Department of Planning,
Housing and Infrastructure**

Issued under the Environmental Planning and Assessment Act 1979


Approved Section 4.55(1A) Application No.: SSD-35715221-Mod-1

Granted: 9 September 2024 Sheet No.: 21 of 23 Signed: IZ

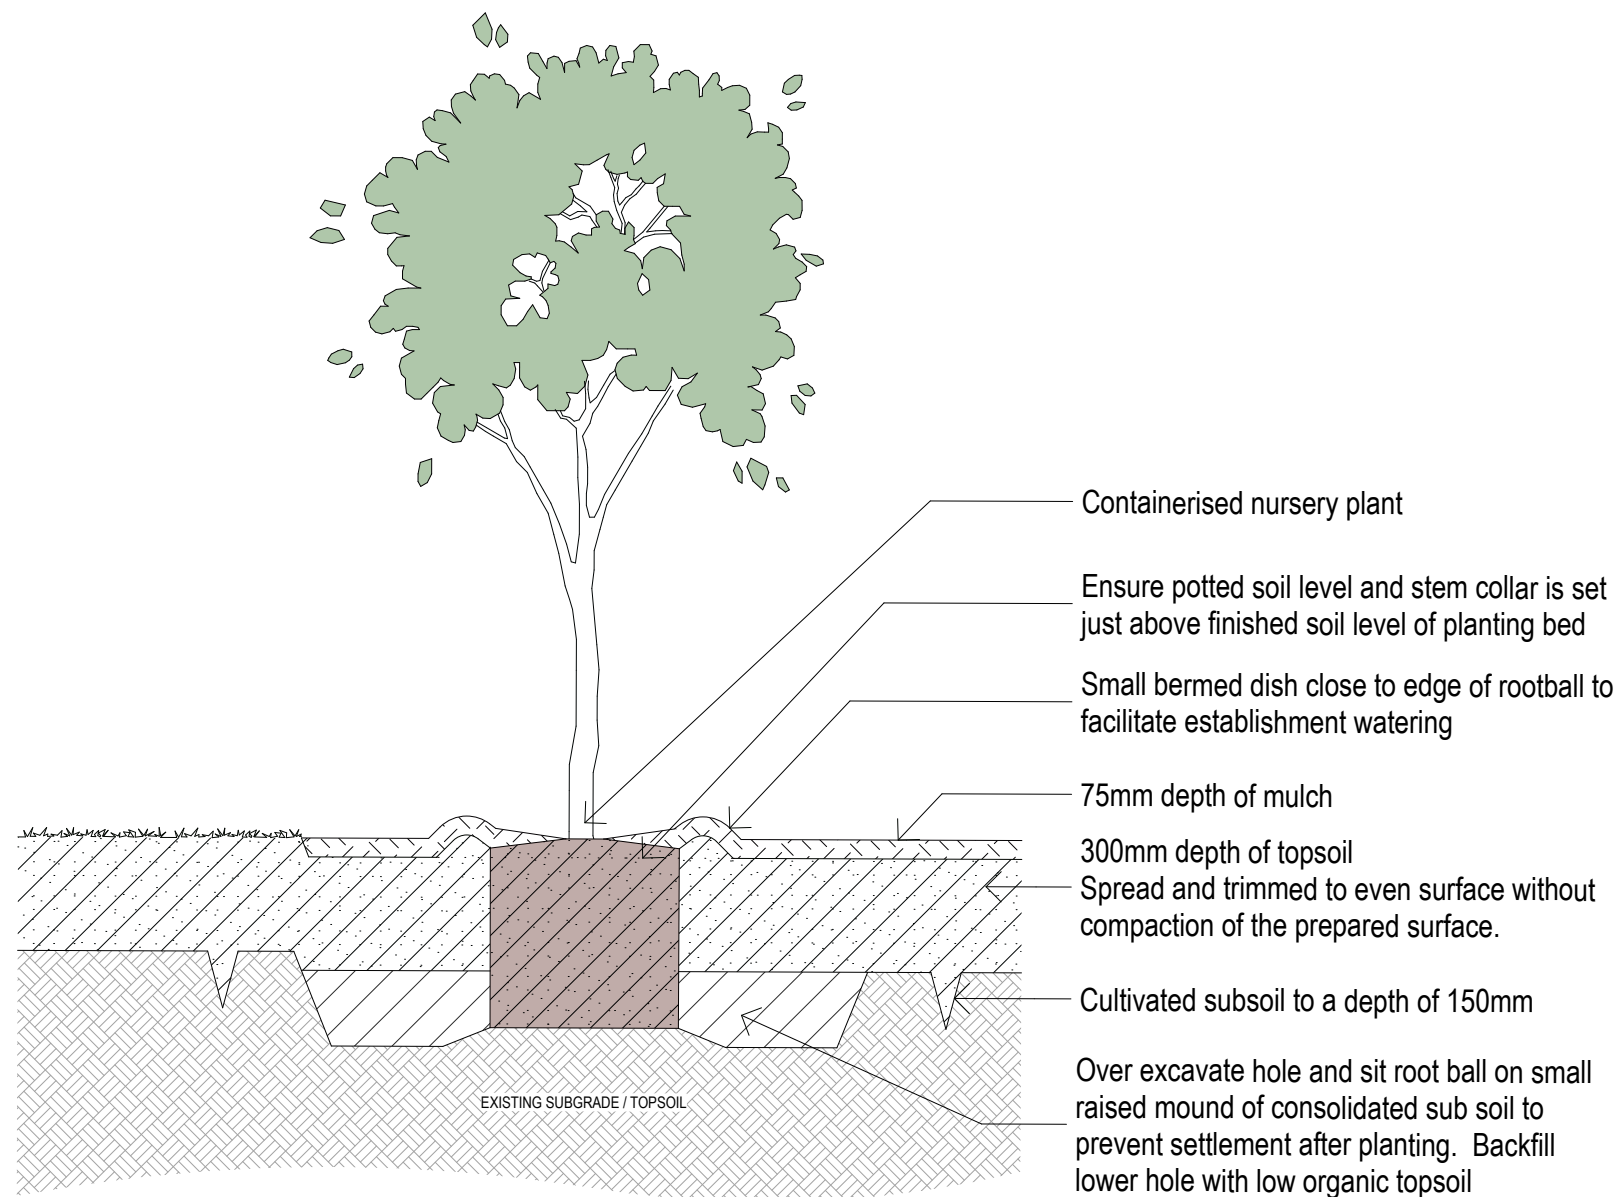


NEW TREE PLANTING
TYPICAL DETAIL

Scale 1:10 @ A3

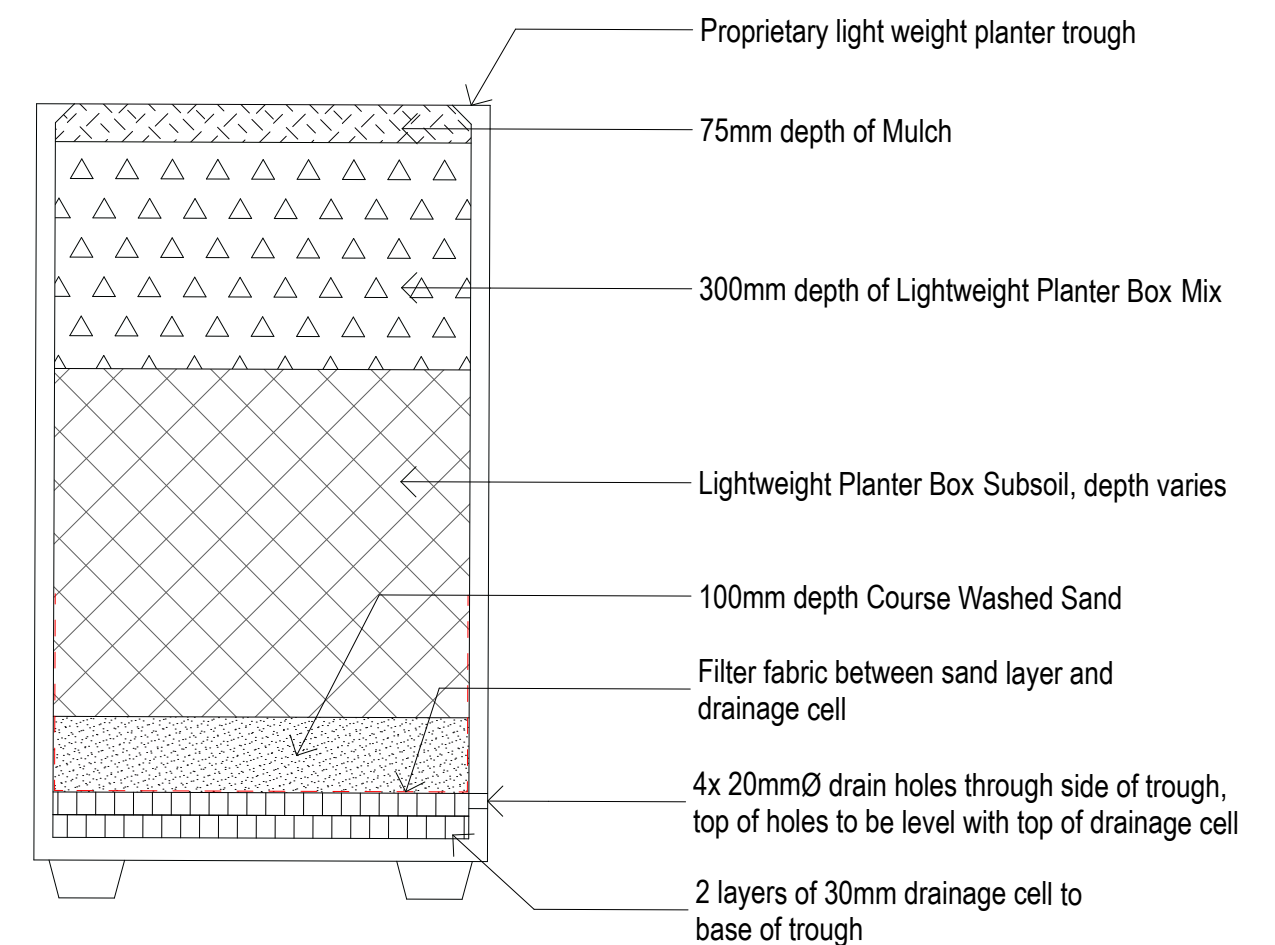

PROPRIETARY PLANTER TUB
TYPICAL DETAIL

Scale 1:10 @ A3

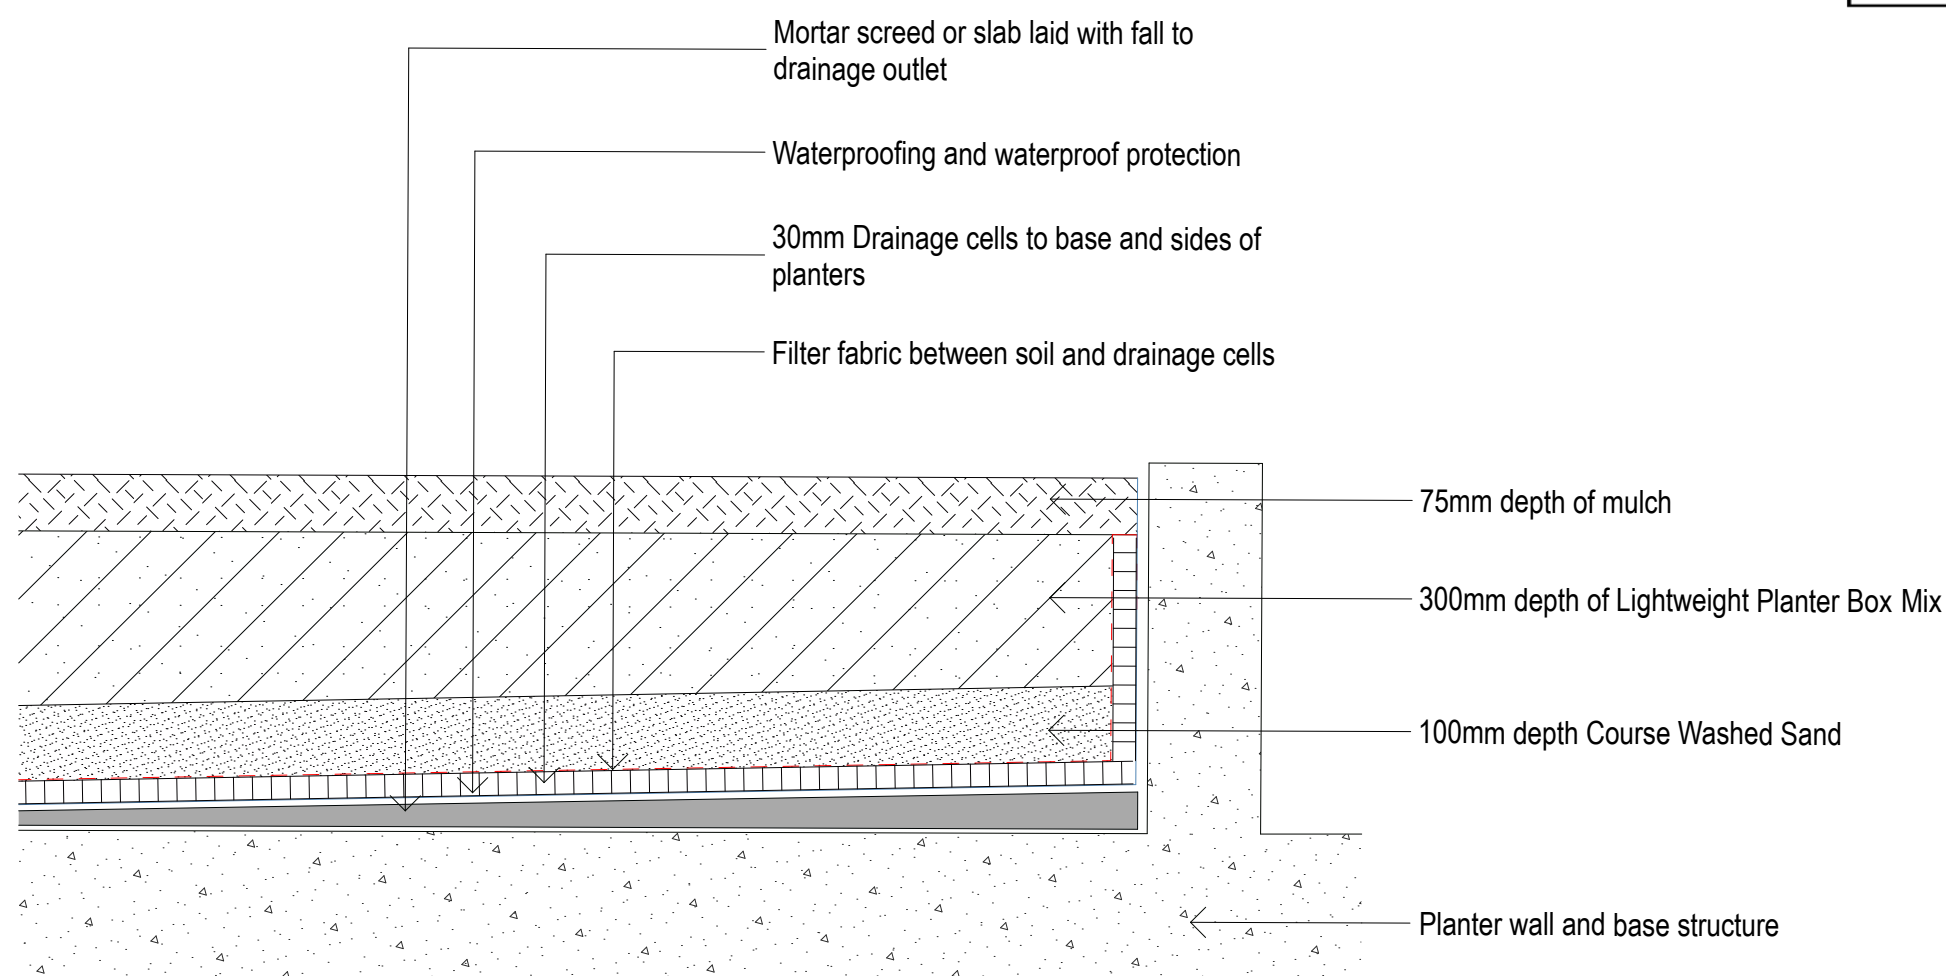

BUILT IN-SITU PLANTER BOX
TYPICAL DETAIL

Scale 1:20 @ A3